PRODUCED BY AN AUTODESK EDUCATIONAL PRODUCT

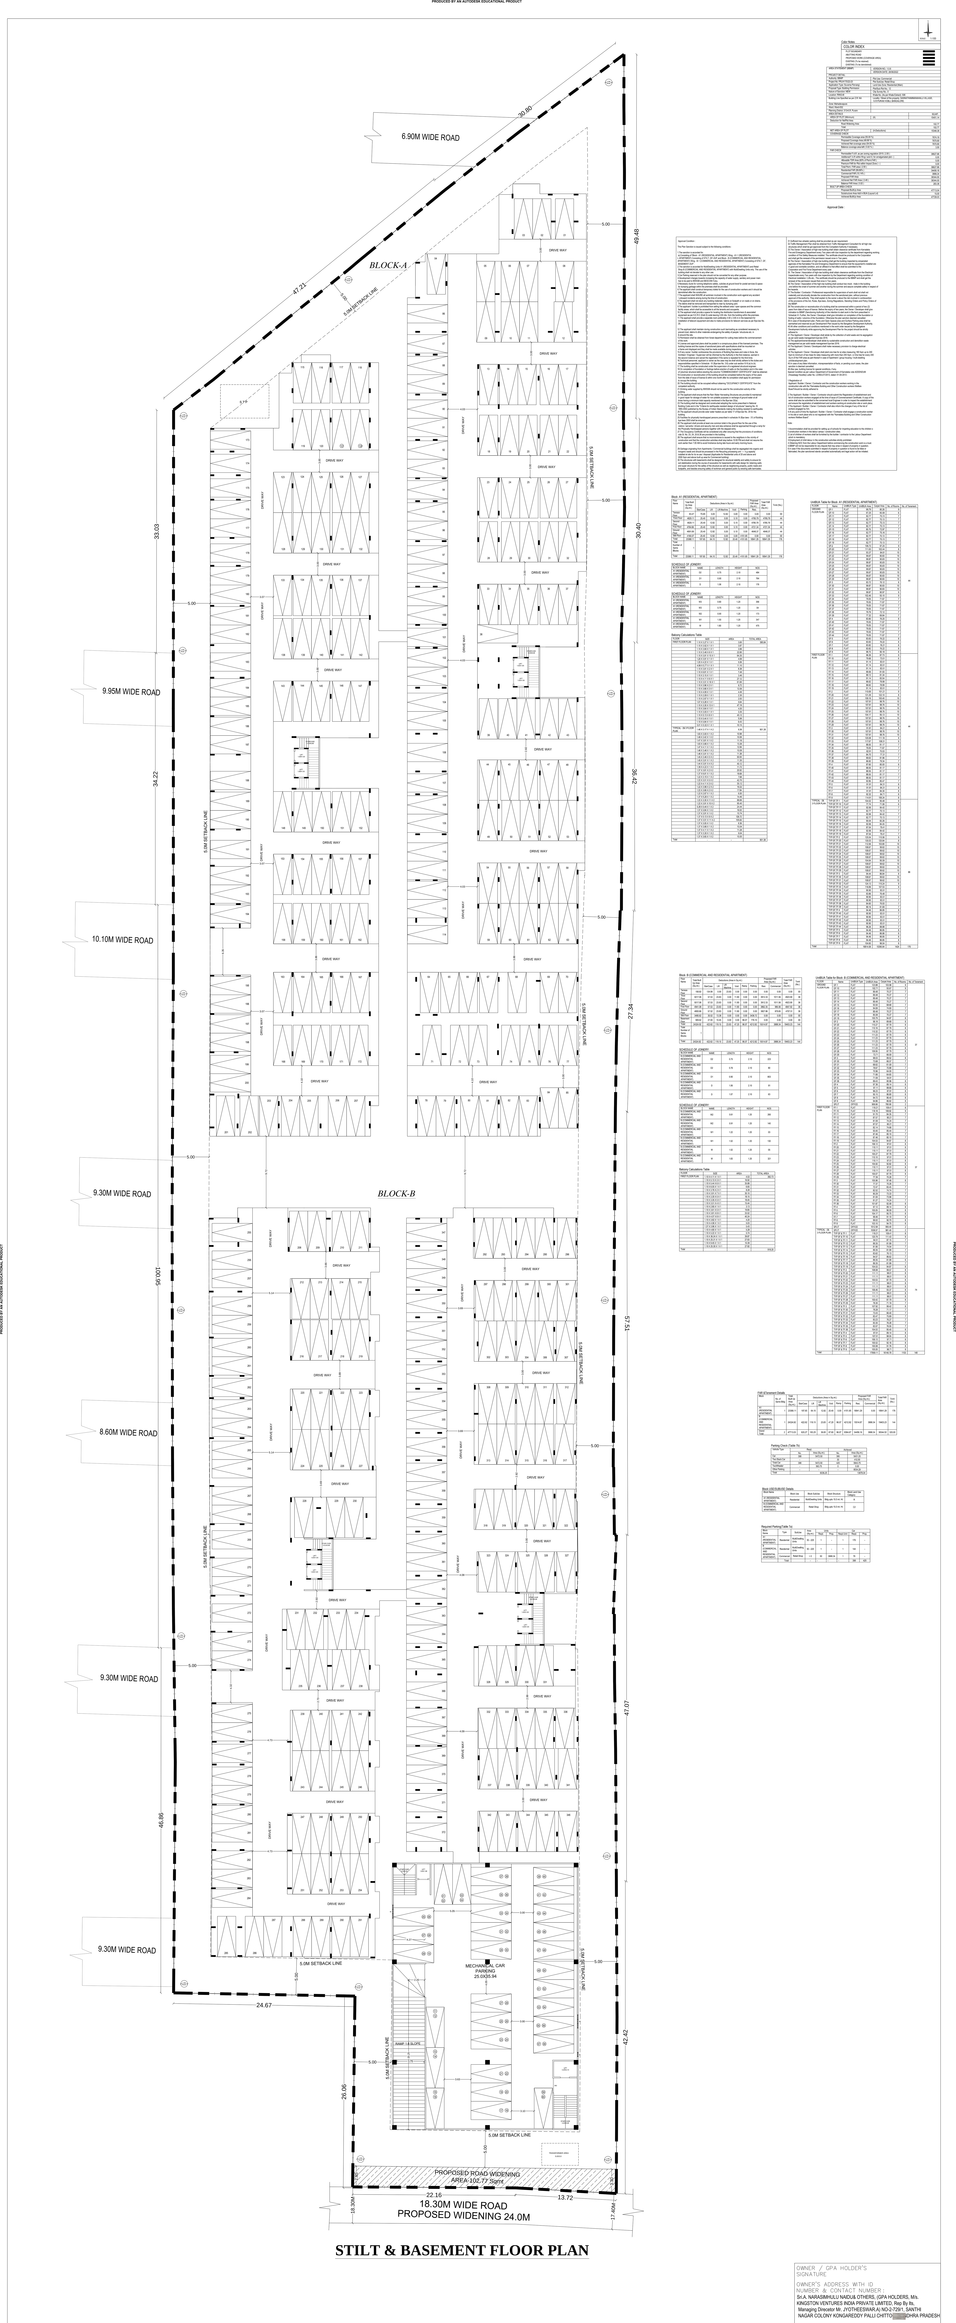

STILT & BASEMENT FLOOR PLAN

Color Index

COLOR INDEX	
PLOT BOUNDARY	
ABUTTING ROAD	
PROPOSED WORK (residential area)	
PROPOSED WORK (commercial area)	


Approval Date:

Approval Condition :

1. This Plan Sanction is issued subject to the following conditions :

Special Condition :


PRODUCED BY AN AUTODESK EDUCATIONAL PRODUCT

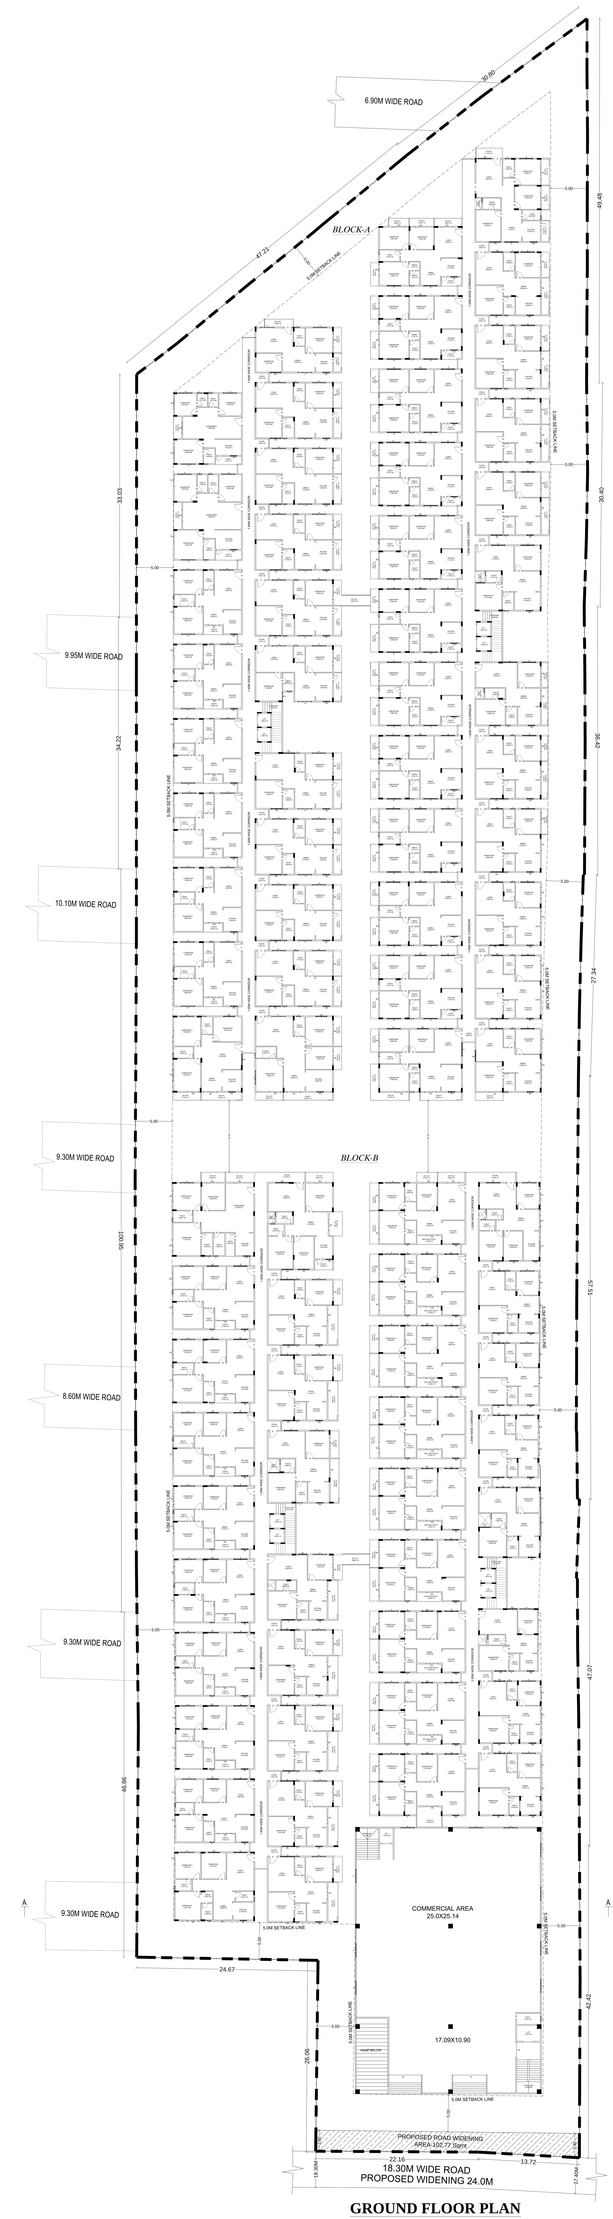

COLOR INDEX	
PLAY AREA	
NOT TO BE CONSIDERED	
PARTITION WORK BETWEEN VARIOUS AREAS	
OPEN TERRACE AREA	
COVERED TERRACE AREA	


PRODUCED BY AN AUTODESK EDUCATIONAL PRODUCT

FIRST FLOOR PLAN

TYPICAL 2ND & 3RD FLOOR PLAN








PRODUCED BY AN AUTODESK EDUCATIONAL PRODUCT

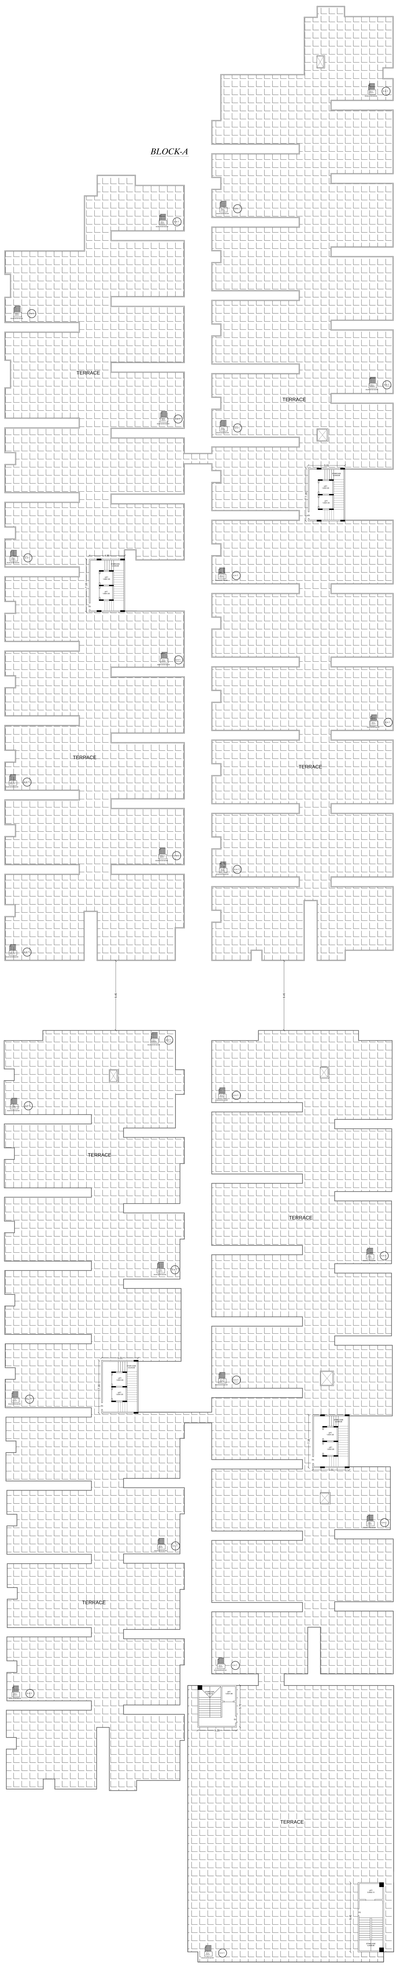

TERRACE FLOOR PLAN

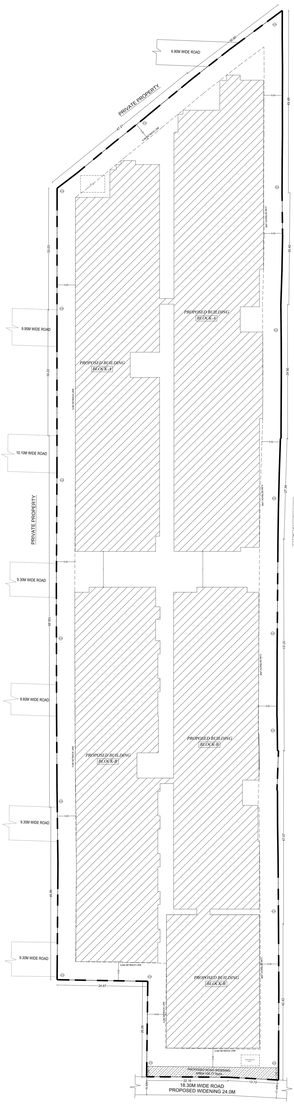

SITE PLAN (Scale 1:200)

FRONT ELEVATION

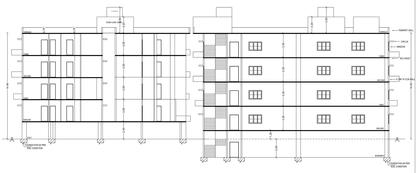

SECTION ON A-A

DETAILS OF RAIN WATER HARVESTING STRUCTURE























