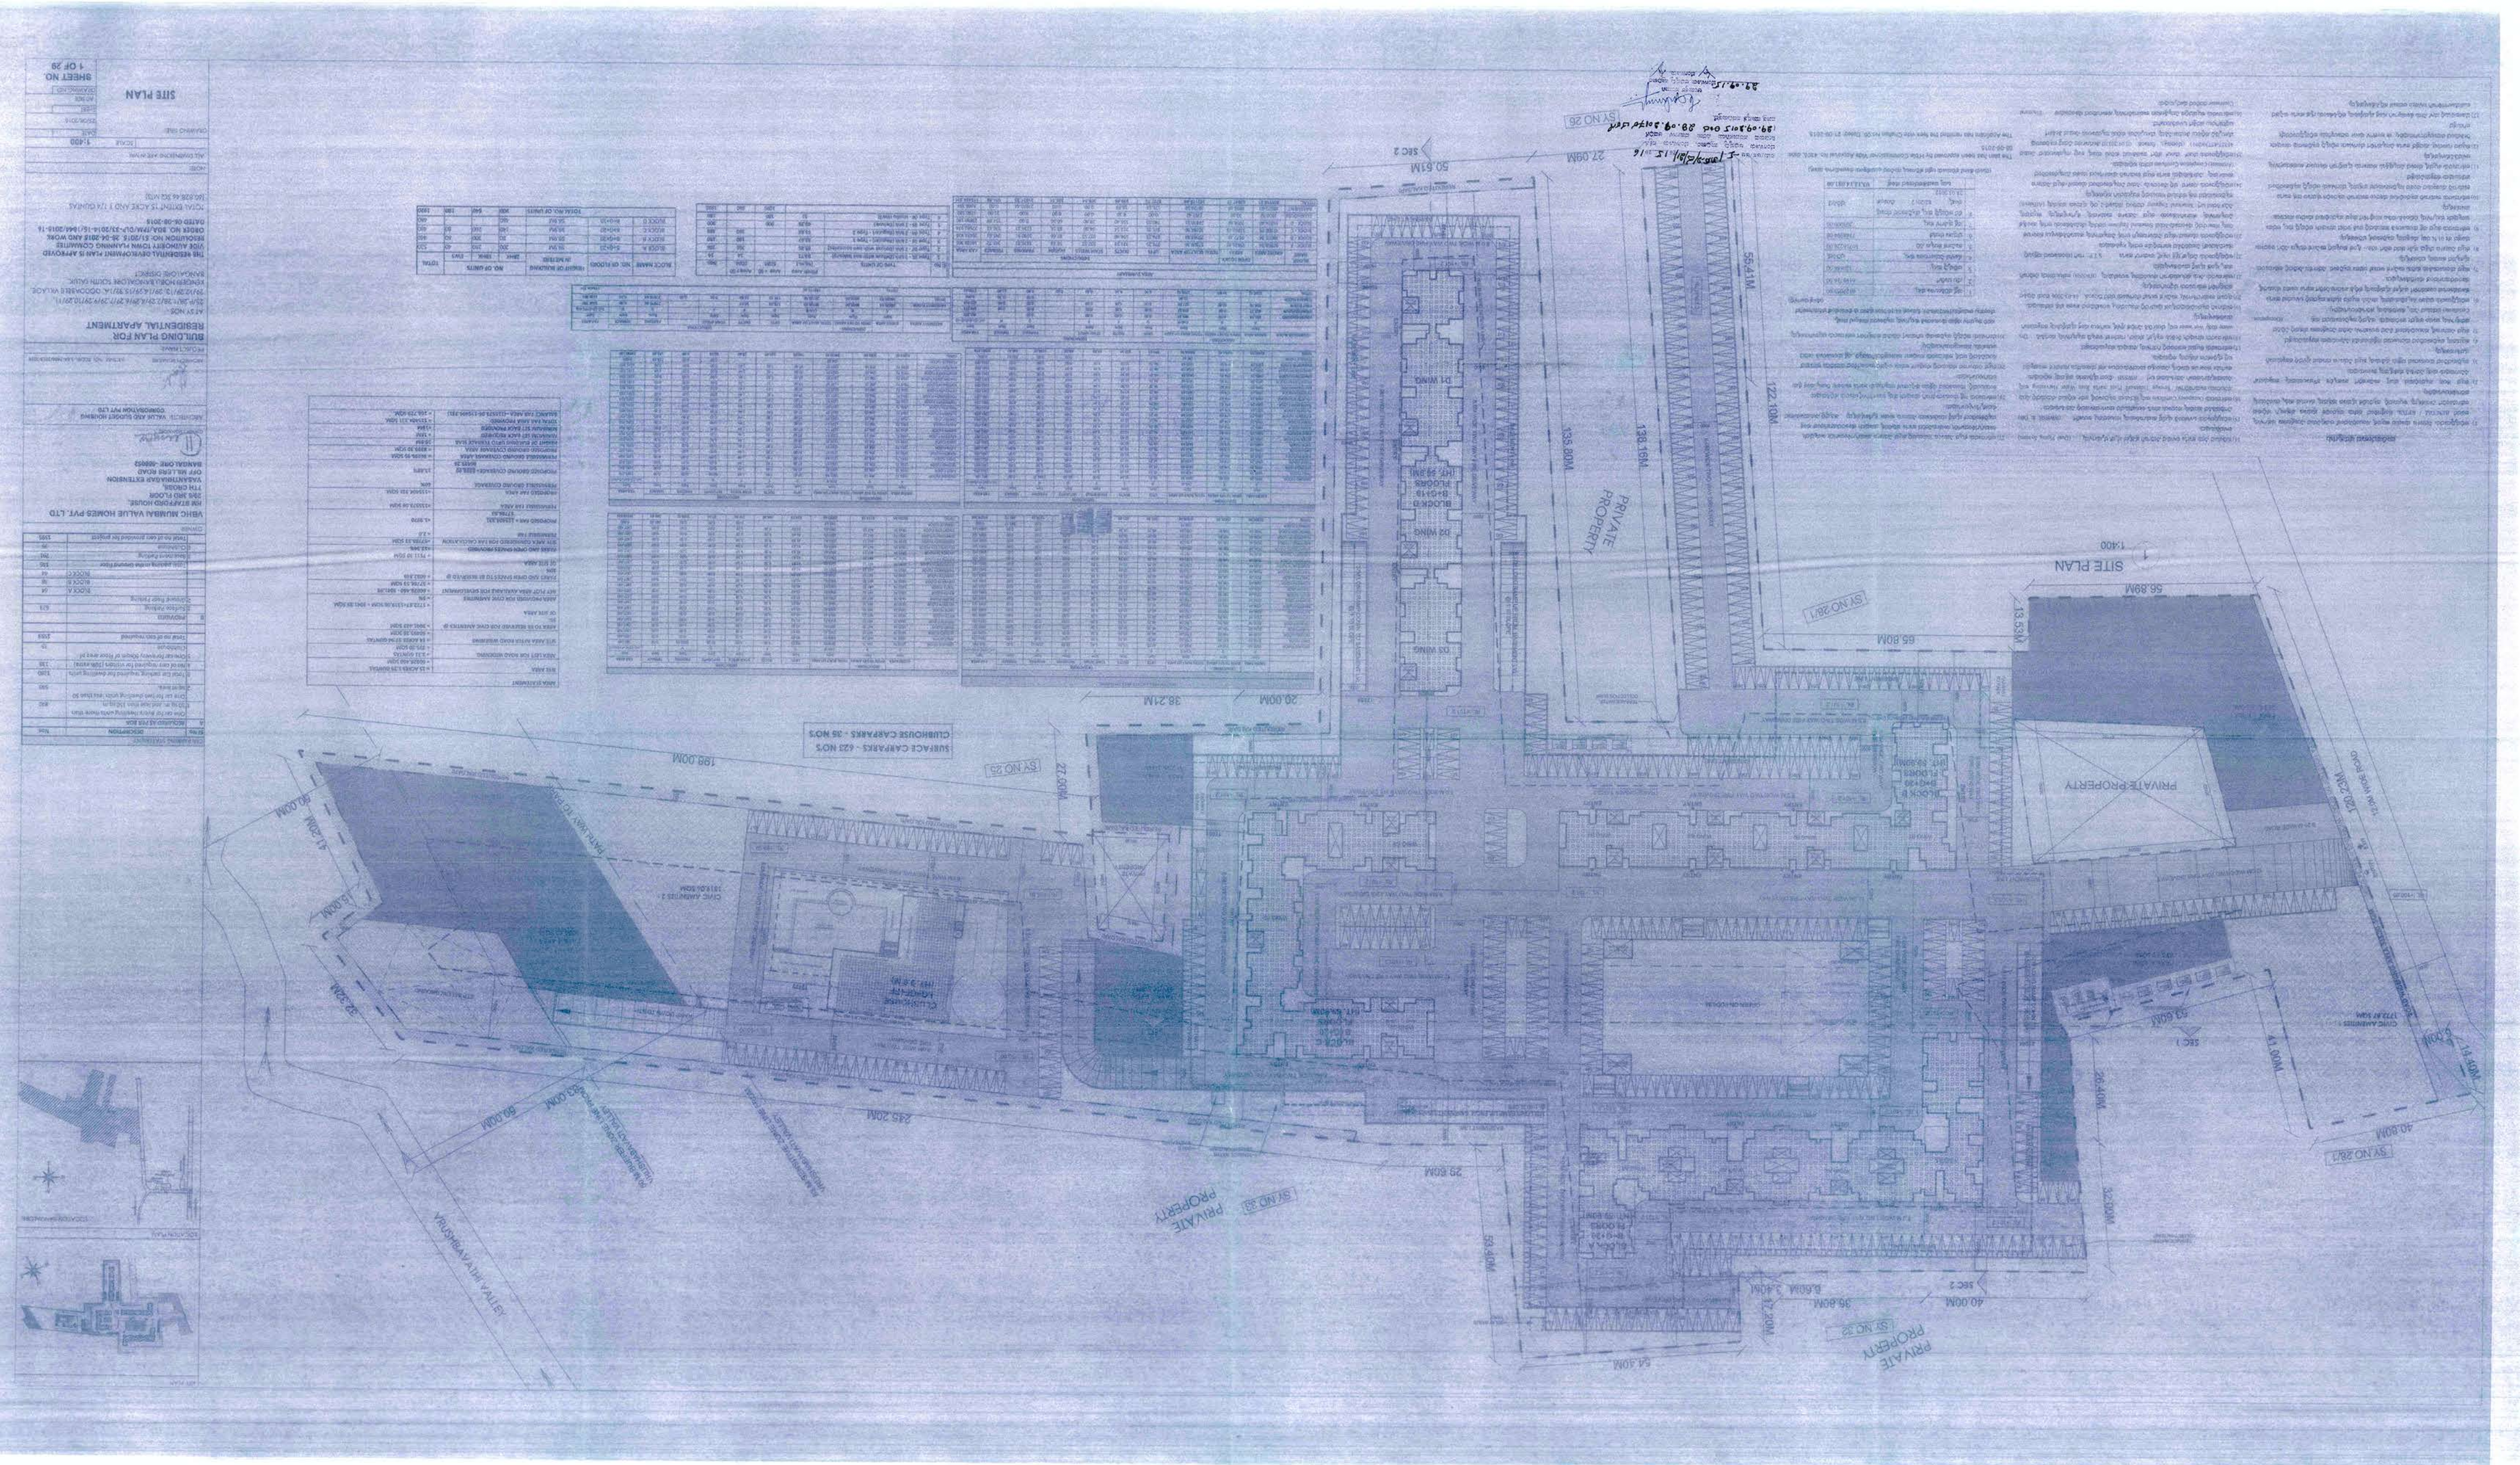
SITE PLAN
1:400
PRIVATE PROPERTY
SV NO 26
SV NO 26/1
SV NO 25
SV NO 23
SV NO 22
SV NO 25/1
SV NO 24
SURFACE CARPARKS - 420 NOS
CLUBHOUSE CARPARKS - 35 NOS
VIRUGHAVAHALLI VALLEY
BUILDING PLAN FOR
RESIDENTIAL APARTMENT
SITE PLAN
SHEET NO
1 OF 29