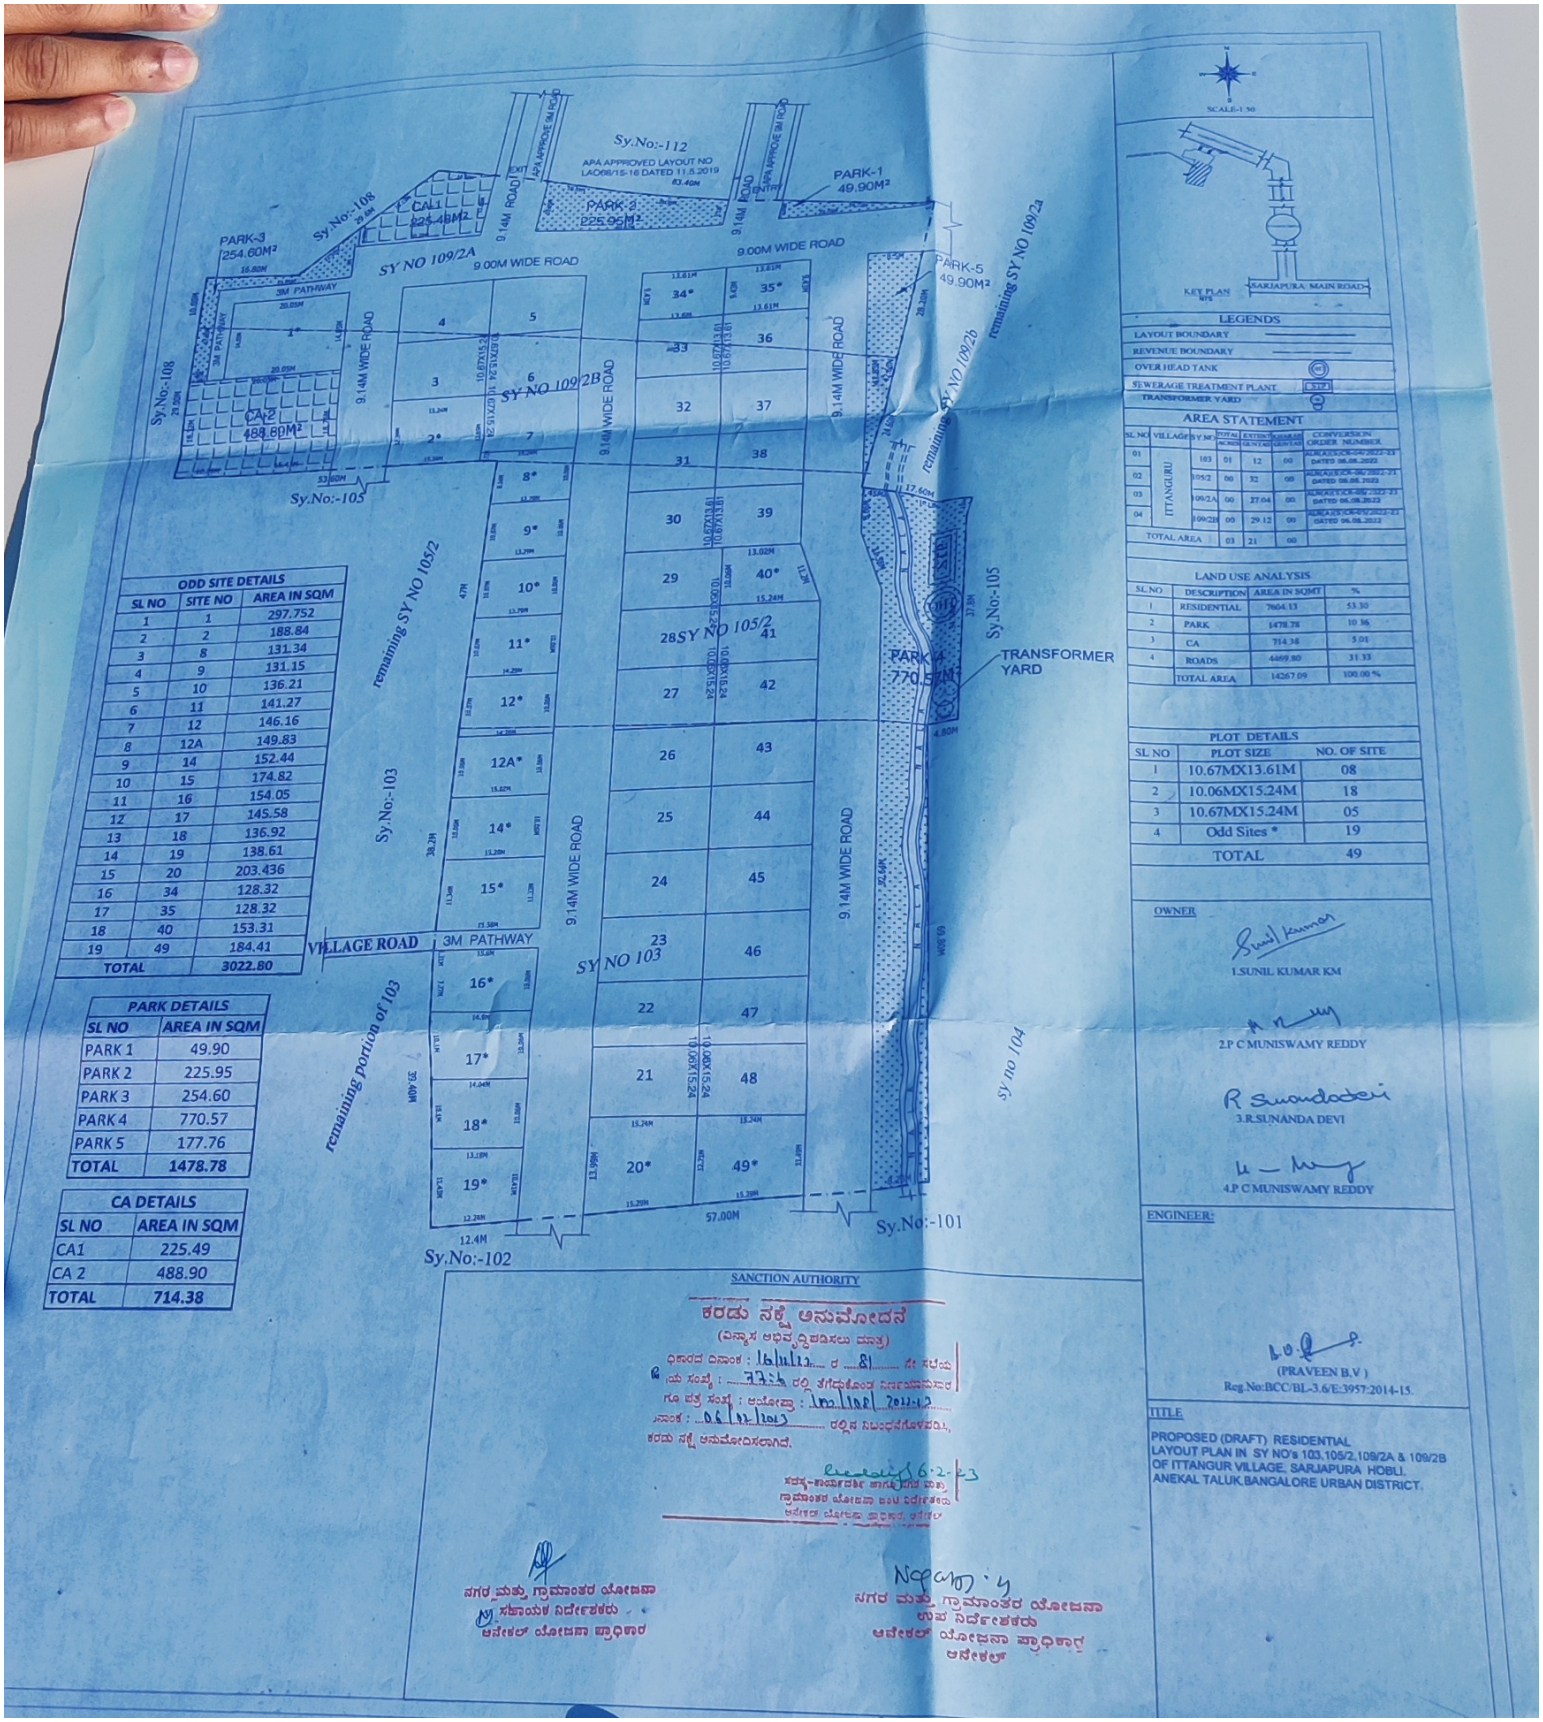

ODD SITE DETAILS		
SL NO	SITE NO	AREA IN SQM
1	1	297.752
2	2	188.84
3	8	131.34
4	9	131.15
5	10	136.21
6	11	141.27
7	12	146.16
8	12A	149.83
9	14	152.44
10	15	174.82
11	16	154.05
12	17	145.58
13	18	136.92
14	19	138.61
15	20	203.436
16	34	128.32
17	35	128.32
18	40	153.31
19	49	184.41
TOTAL		3022.80

PARK DETAILS	
SL NO	AREA IN SQM
PARK 1	49.90
PARK 2	225.95
PARK 3	254.60
PARK 4	770.57
PARK 5	177.76
TOTAL	1478.78

CA DETAILS	
SL NO	AREA IN SQM
CA1	225.49
CA 2	488.90
TOTAL	714.38

LEGENDS

LAYOUT BOUNDARY	
REVENUE BOUNDARY	
OVER HEAD TANK	OHT
SEWERAGE TREATMENT PLANT	STP
TRANSFORMER YARD	TY

AREA STATEMENT

SL NO	VILLAGE	SY NO	TOTAL (ACRES)	EXTENT (GUNTAS)	KARAB (GUNTAS)	CONVERSION ORDER NUMBER
01	ITTANGURU	103	01	12	00	ALN(A2)SCK-04/2022-23 DATED 06.06.2022
02		105/2	00	32	00	ALN(A2)SCK-06/2022-23 DATED 06.06.2022
03		109/2A	00	27.04	00	ALN(A2)SCK-05/2022-23 DATED 06.06.2022
04		109/2B	00	29.12	00	ALN(A2)SCK-07/2022-23 DATED 06.06.2022
TOTAL AREA			03	21	00	

LAND USE ANALYSIS

SL NO	DESCRIPTION	AREA IN SQMT	%
1	RESIDENTIAL	7664.13	53.30
2	PARK	1478.78	10.36
3	CA	714.38	5.01
4	ROADS	4409.80	31.33
	TOTAL AREA	14267.09	100.00 %

PLOT DETAILS

SL NO	PLOT SIZE	NO. OF SITE
1	10.67MX13.61M	08
2	10.06MX15.24M	18
3	10.67MX15.24M	05
4	Odd Sites *	19
	TOTAL	49

OWNER

1.SUNIL KUMAR KM

2.P C MUNISWAMY REDDY

3.R.SUNANDA DEVI

4.P C MUNISWAMY REDDY

ENGINEER:

(PRAVEEN B.V.)
Reg.No:BCC/BL-3.6/E:3957:2014-15.

TITLE

PROPOSED (DRAFT) RESIDENTIAL LAYOUT PLAN IN SY NO's 103,105/2,109/2A & 109/2B OF ITTANGUR VILLAGE, SARJAPURA HOBLI, ANEKAL TALUK,BANGALORE URBAN DISTRICT.

SANCTION AUTHORITY

ಕರಡು ನಕ್ಷೆ ಅನುಮೋದನೆ

(ವಿನ್ಯಾಸ ಅಭಿವೃದ್ಧಿಪಡಿಸಲು ಮಾತ್ರ)

ಠಿಕಾಣದ ದಿನಾಂಕ : 16/11/23 ರ ನೇ ಸರಿಯ
ಯ ಸಂಖ್ಯೆ : 73:24 ರಲ್ಲಿ ನಗರಾಭಿವೃದ್ಧಿ ನಿರ್ದೇಶನಾಲಯ
ಗೂ ಪತ್ರ ಸಂಖ್ಯೆ : ಆಯೋಪ : ನಿಂ/ನಿಗ/ 2022-23
ನಾಂಕ : 06/12/2023 ರಲ್ಲಿನ ನಿರ್ಬಂಧನೆಗಳಿಗೆ ಬದ್ಧ,
ಕರಡು ನಕ್ಷೆ ಅನುಮೋದಿಸಲಾಗಿದೆ.

16-2-23
ಸಹಾಯಕ ನಗರ ಮತ್ತು ಗ್ರಾಮಾಂತರ ಯೋಜನಾ ನಿರ್ದೇಶಕರು
ಆನೇಕಲ್ ಯೋಜನಾ ಪ್ರಾಧಿಕಾರ

ನಗರ ಮತ್ತು ಗ್ರಾಮಾಂತರ ಯೋಜನಾ ಸಹಾಯಕ ನಿರ್ದೇಶಕರು
ಆನೇಕಲ್ ಯೋಜನಾ ಪ್ರಾಧಿಕಾರ

ನಗರ ಮತ್ತು ಗ್ರಾಮಾಂತರ ಯೋಜನಾ ಉಪ ನಿರ್ದೇಶಕರು
ಆನೇಕಲ್ ಯೋಜನಾ ಪ್ರಾಧಿಕಾರ
ಆನೇಕಲ್