
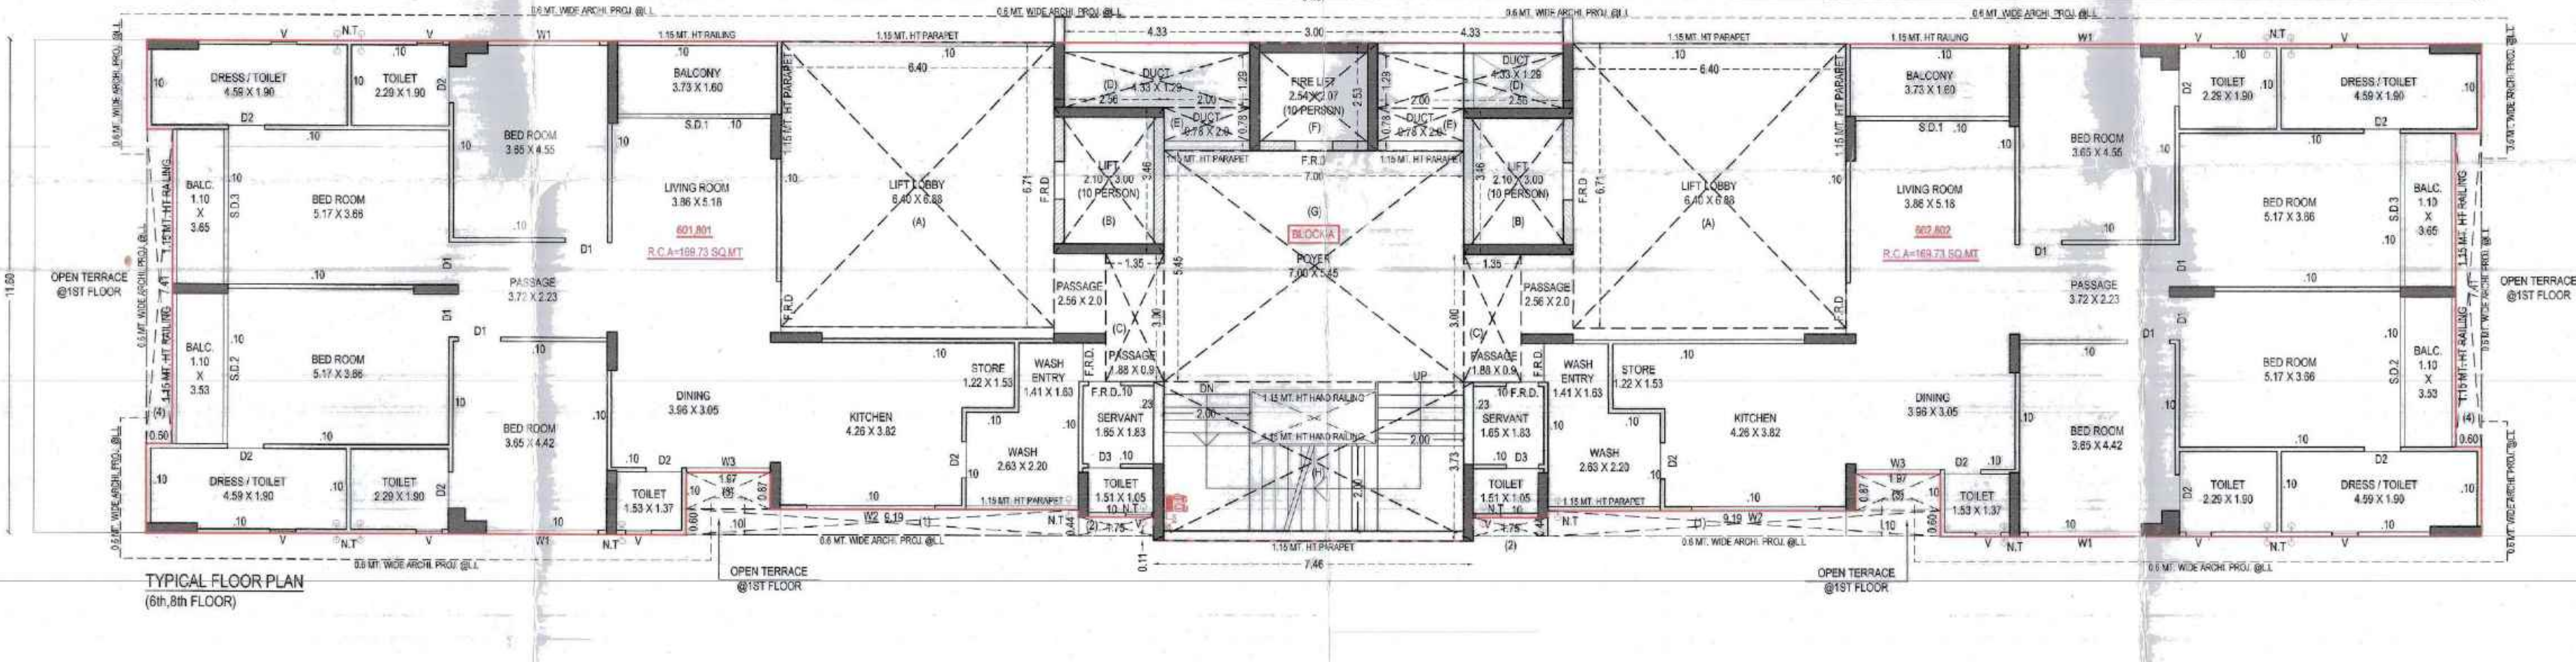
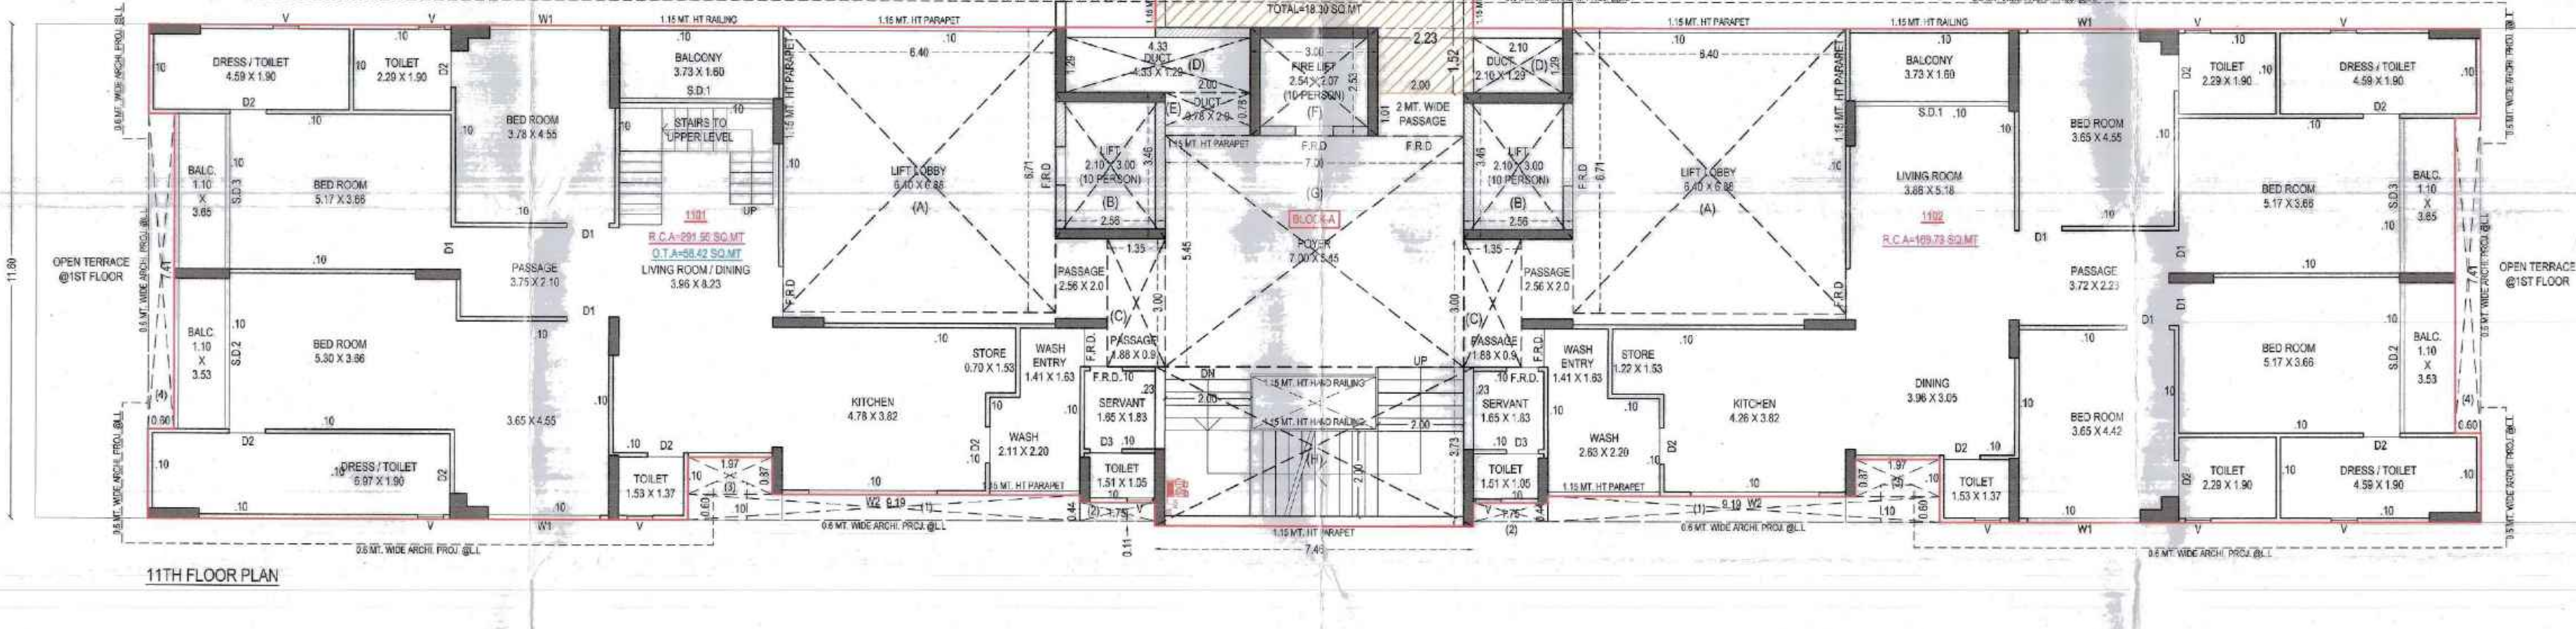
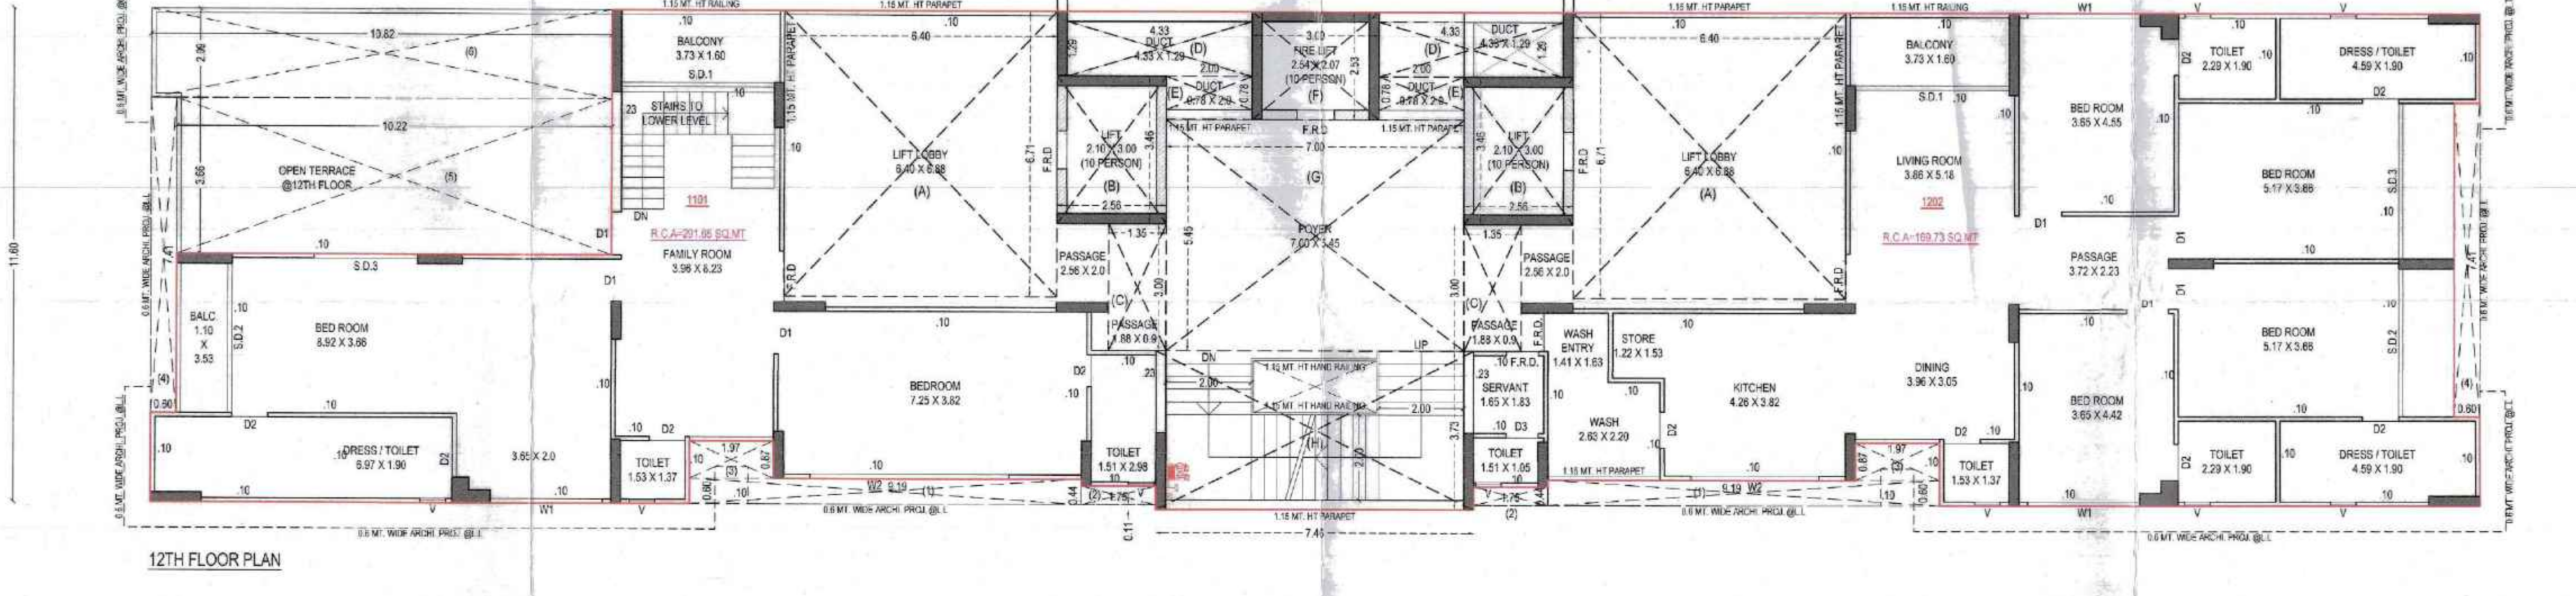
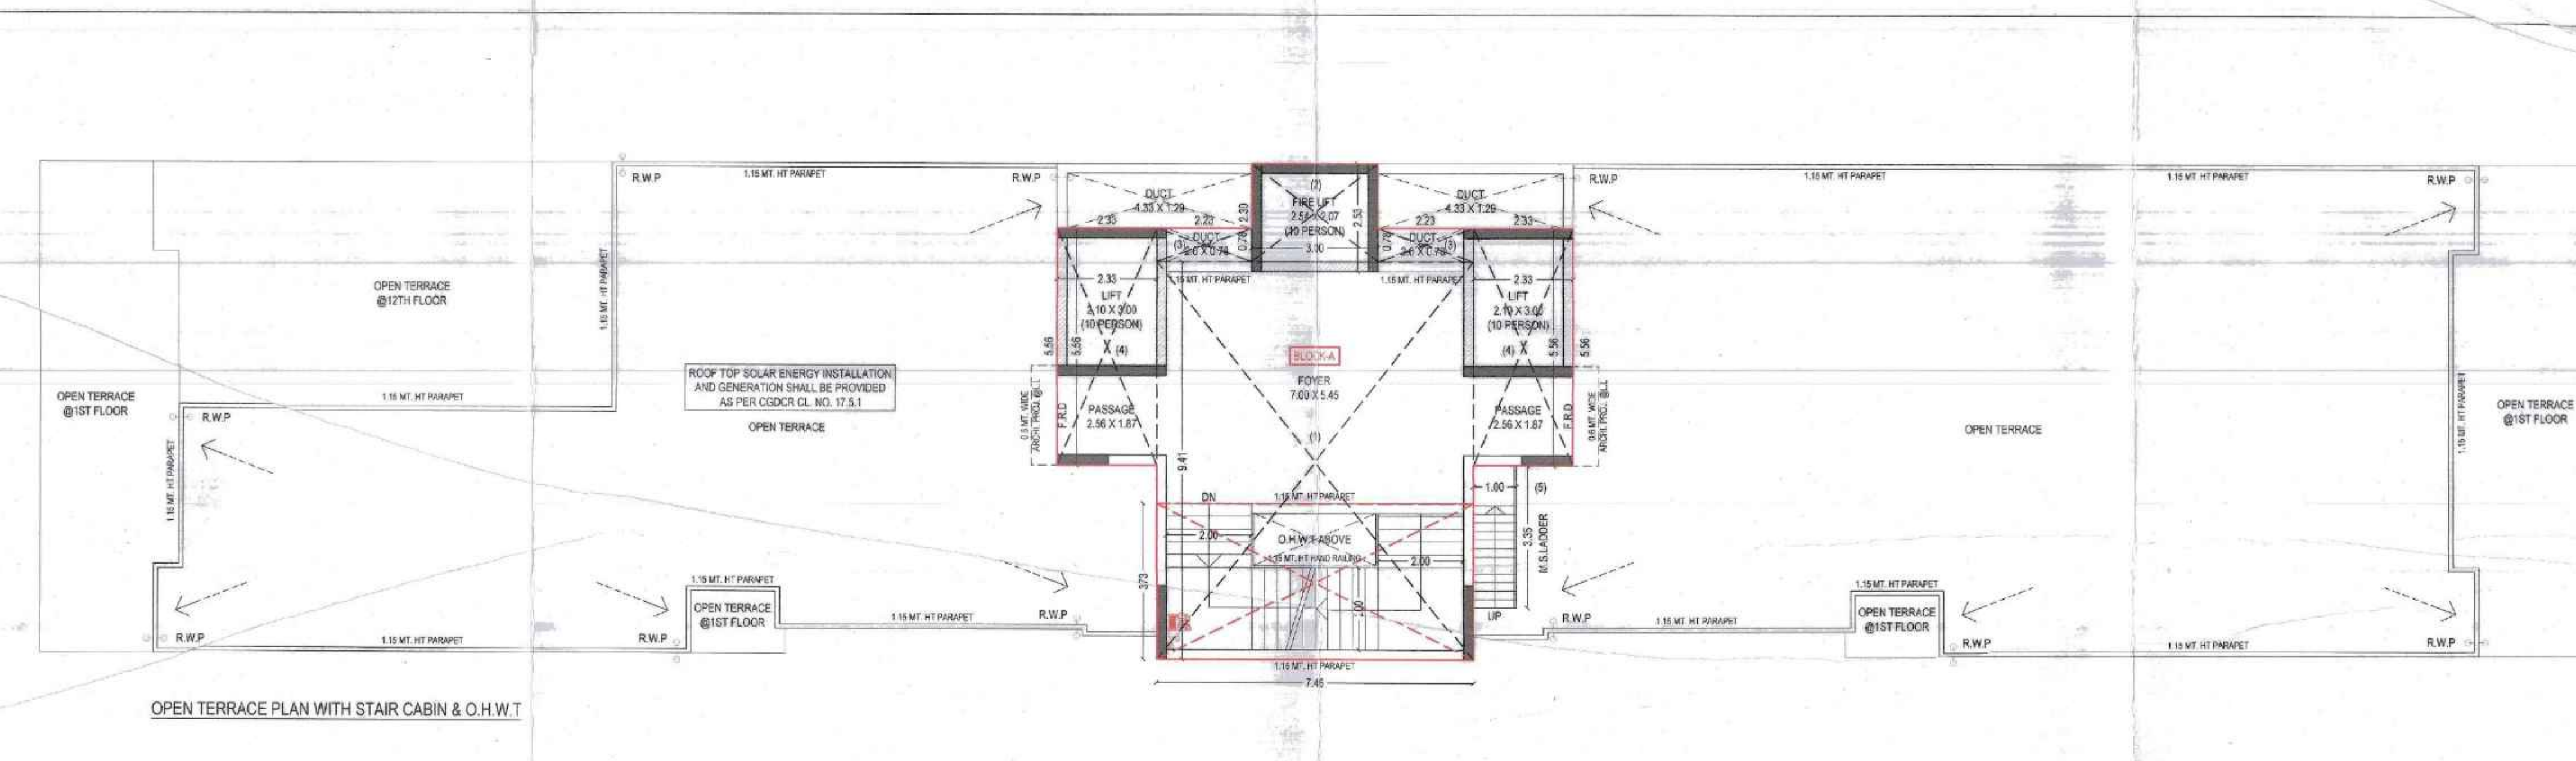
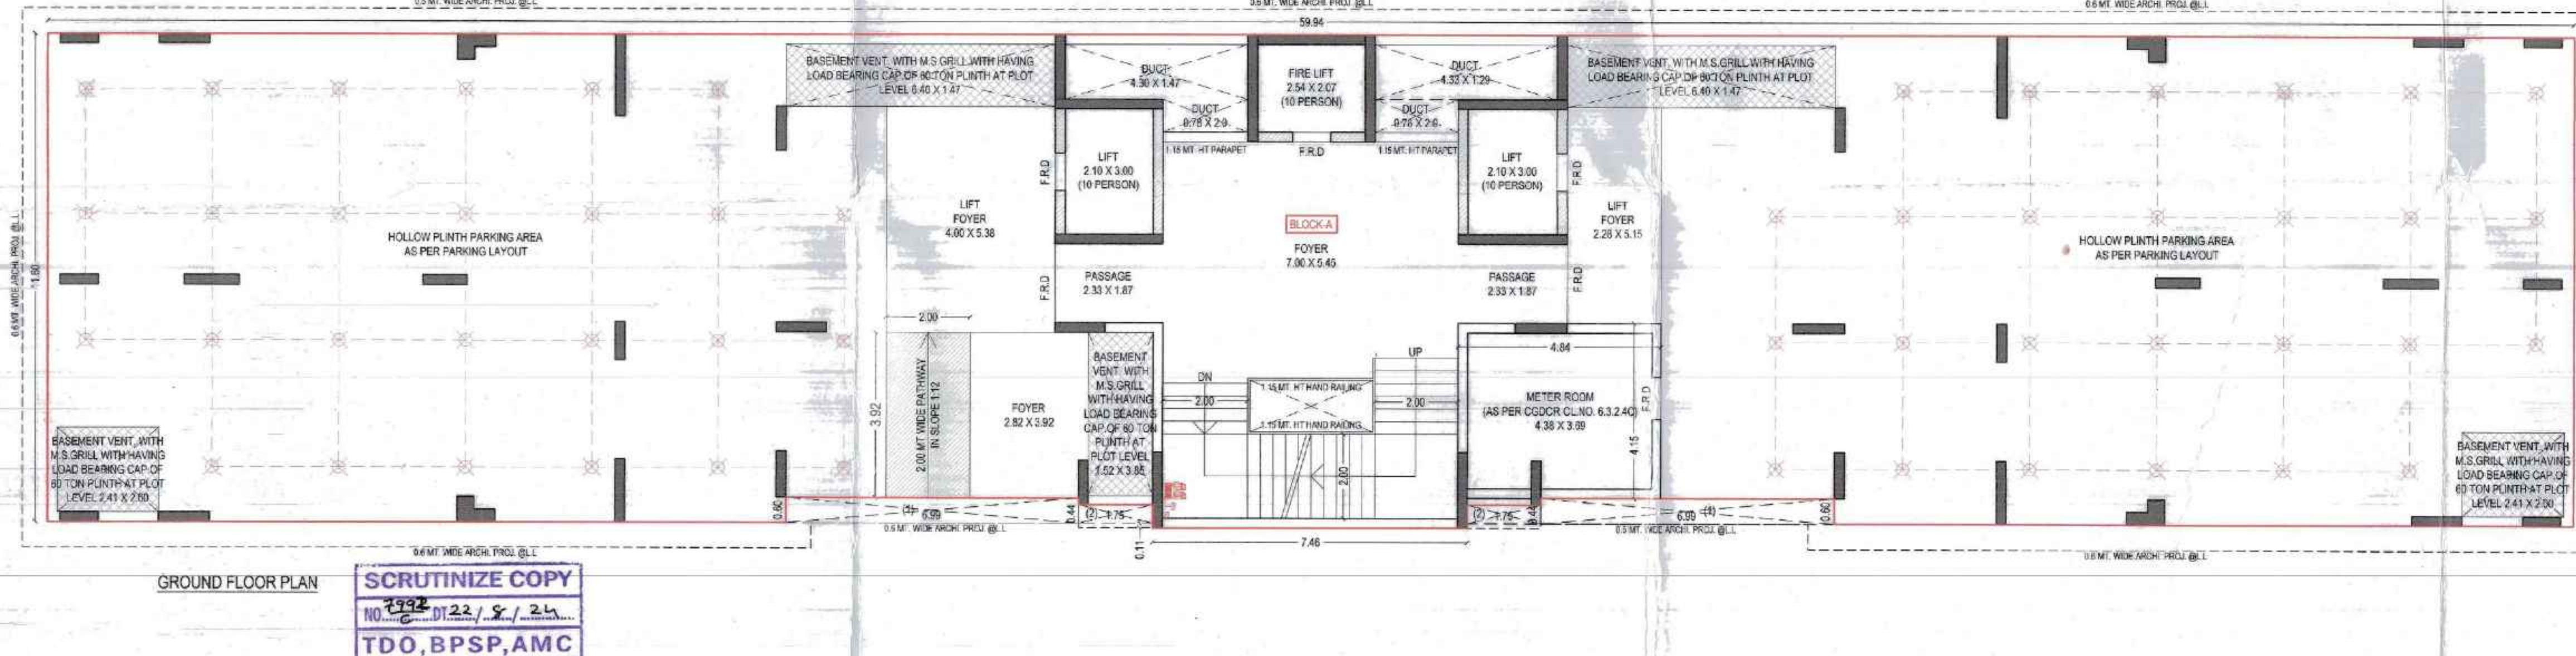
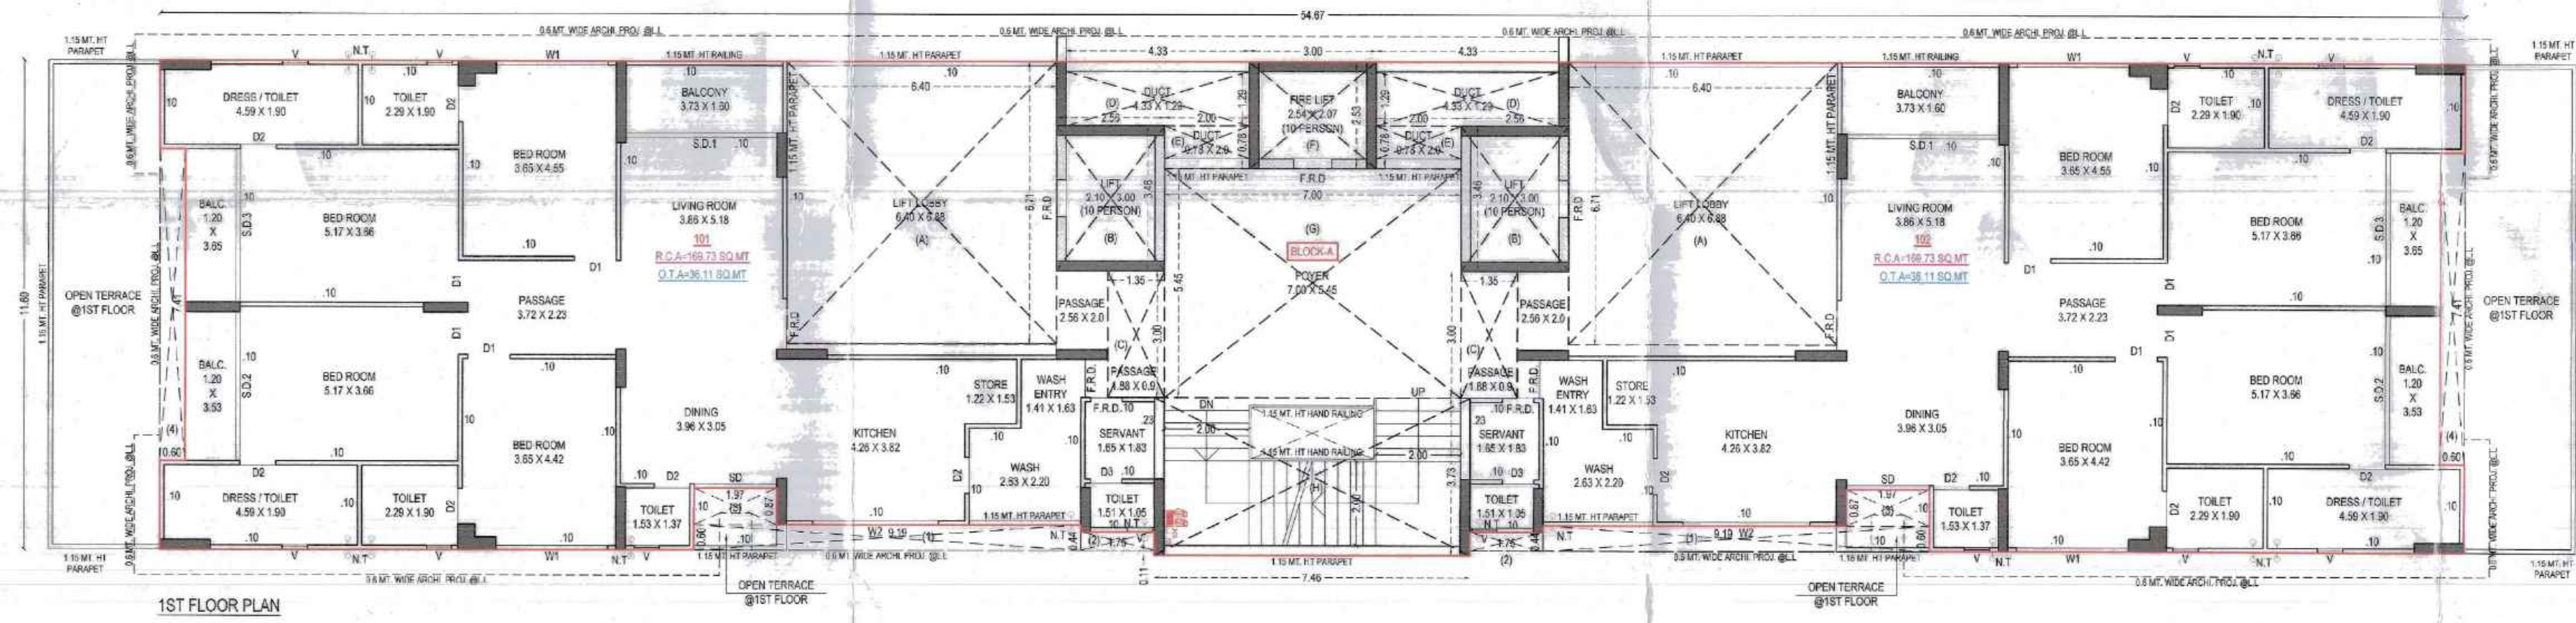
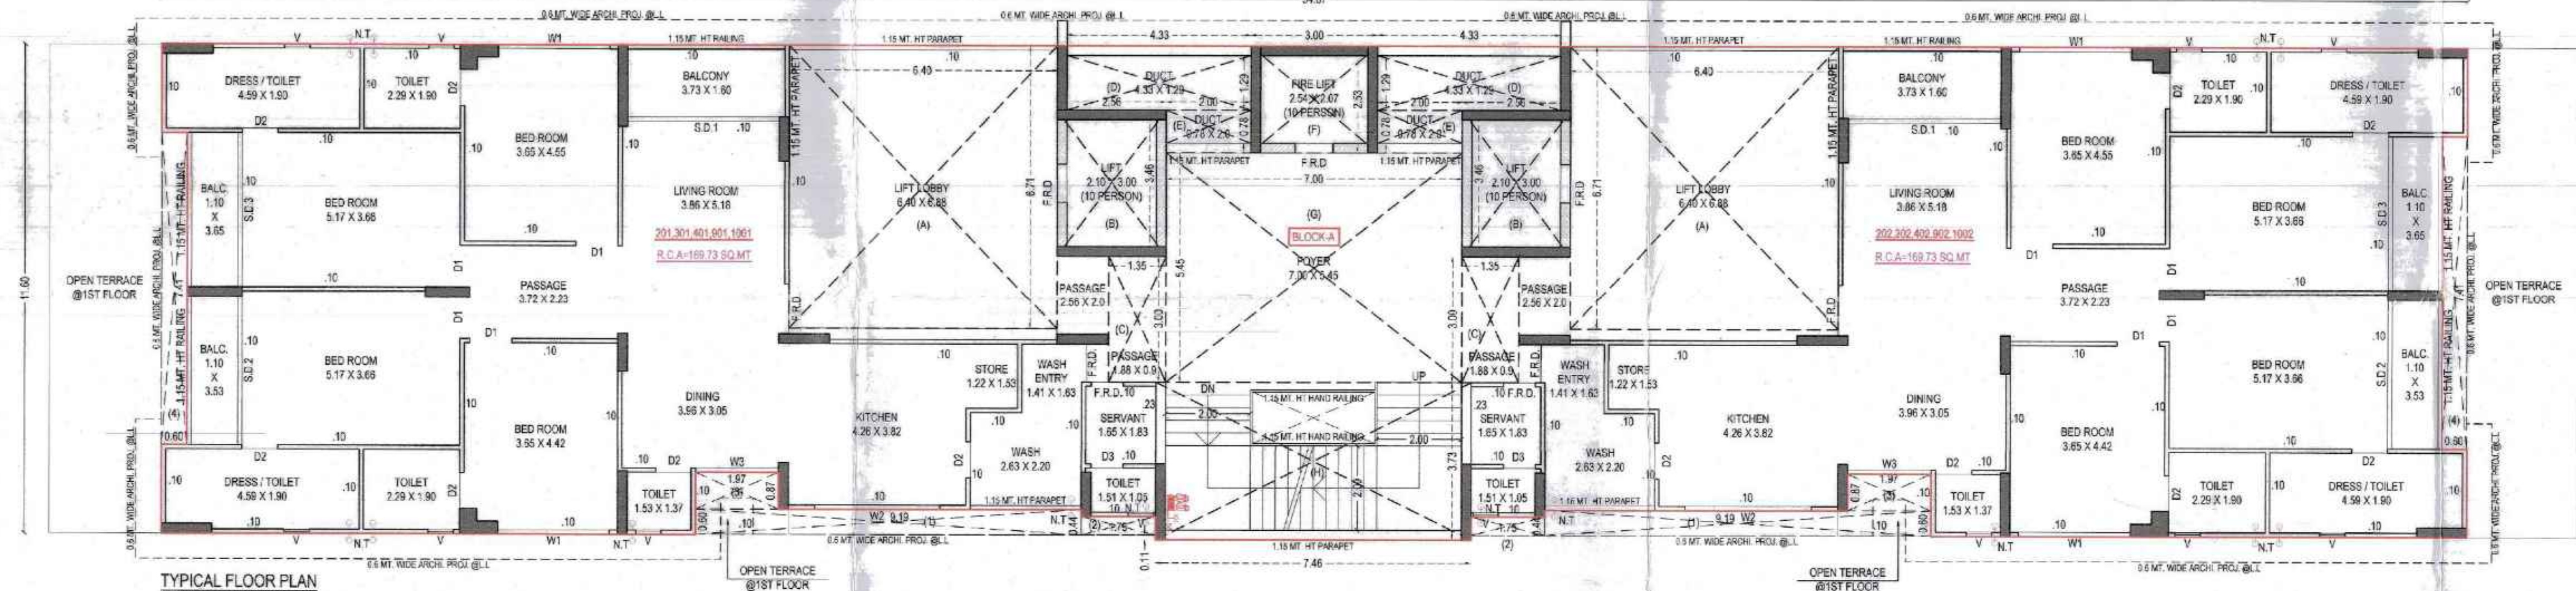
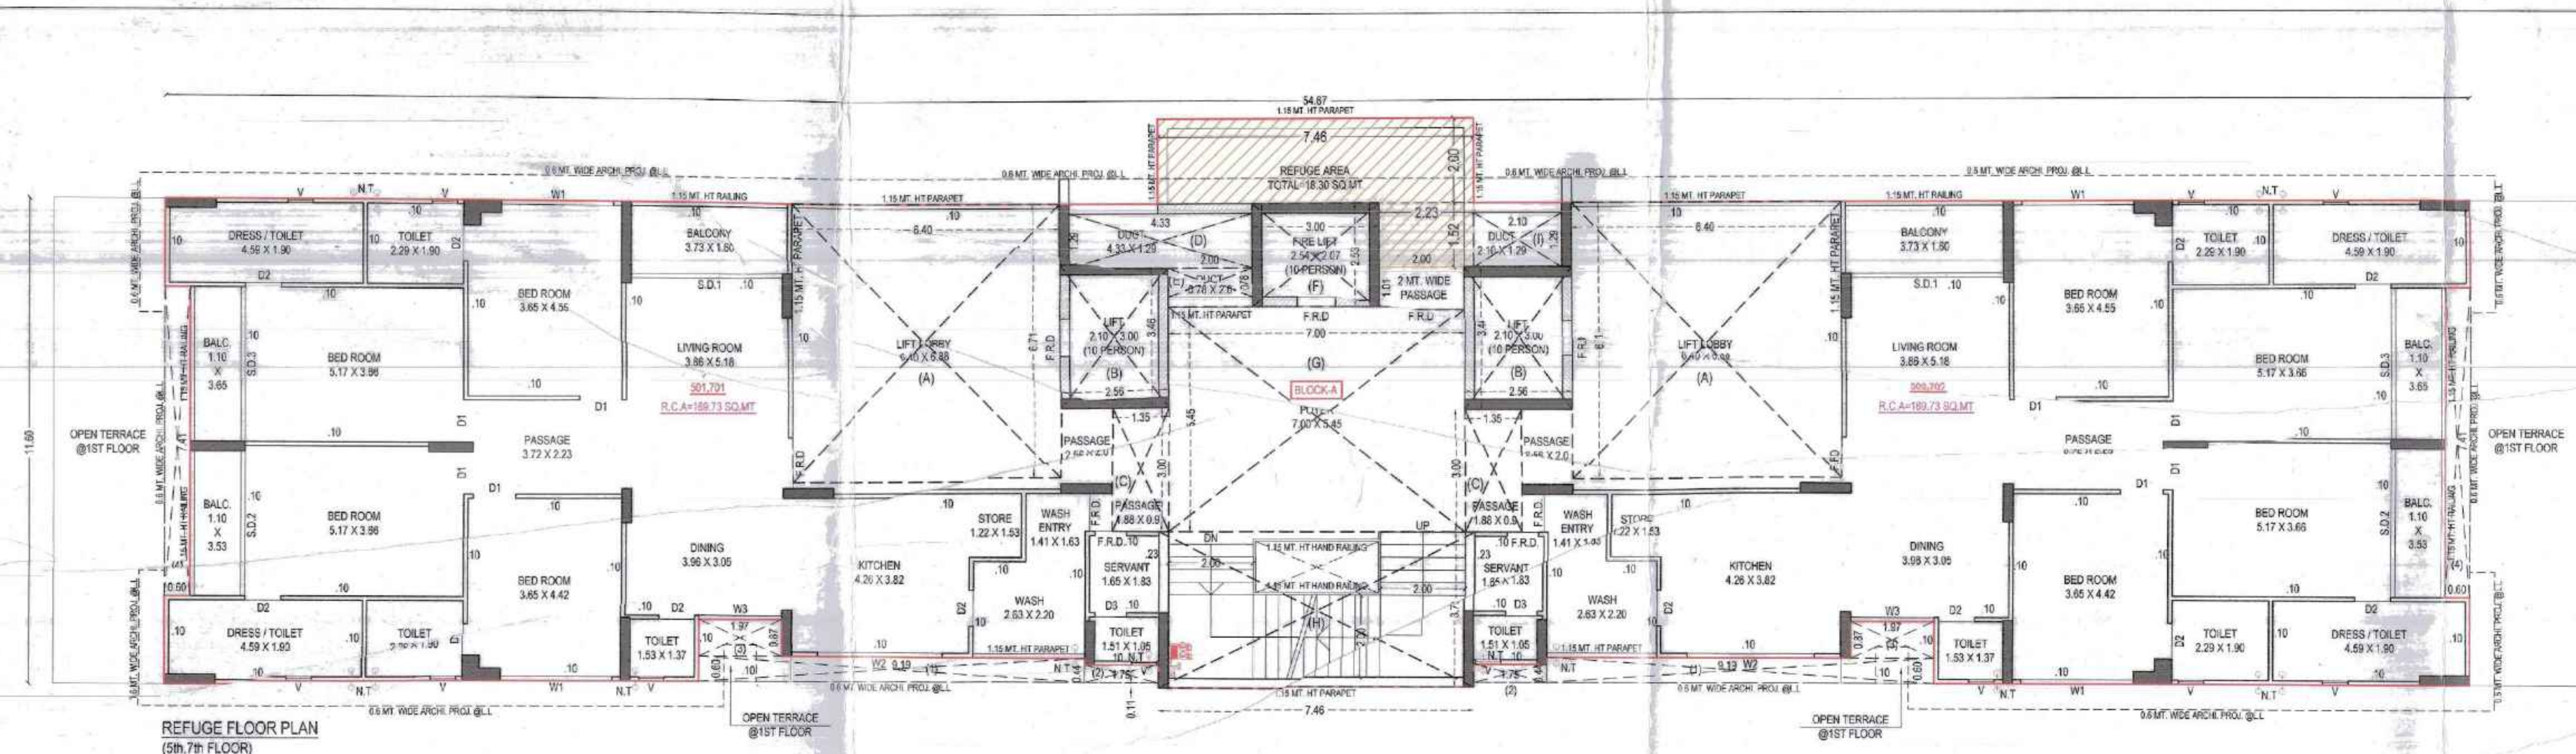
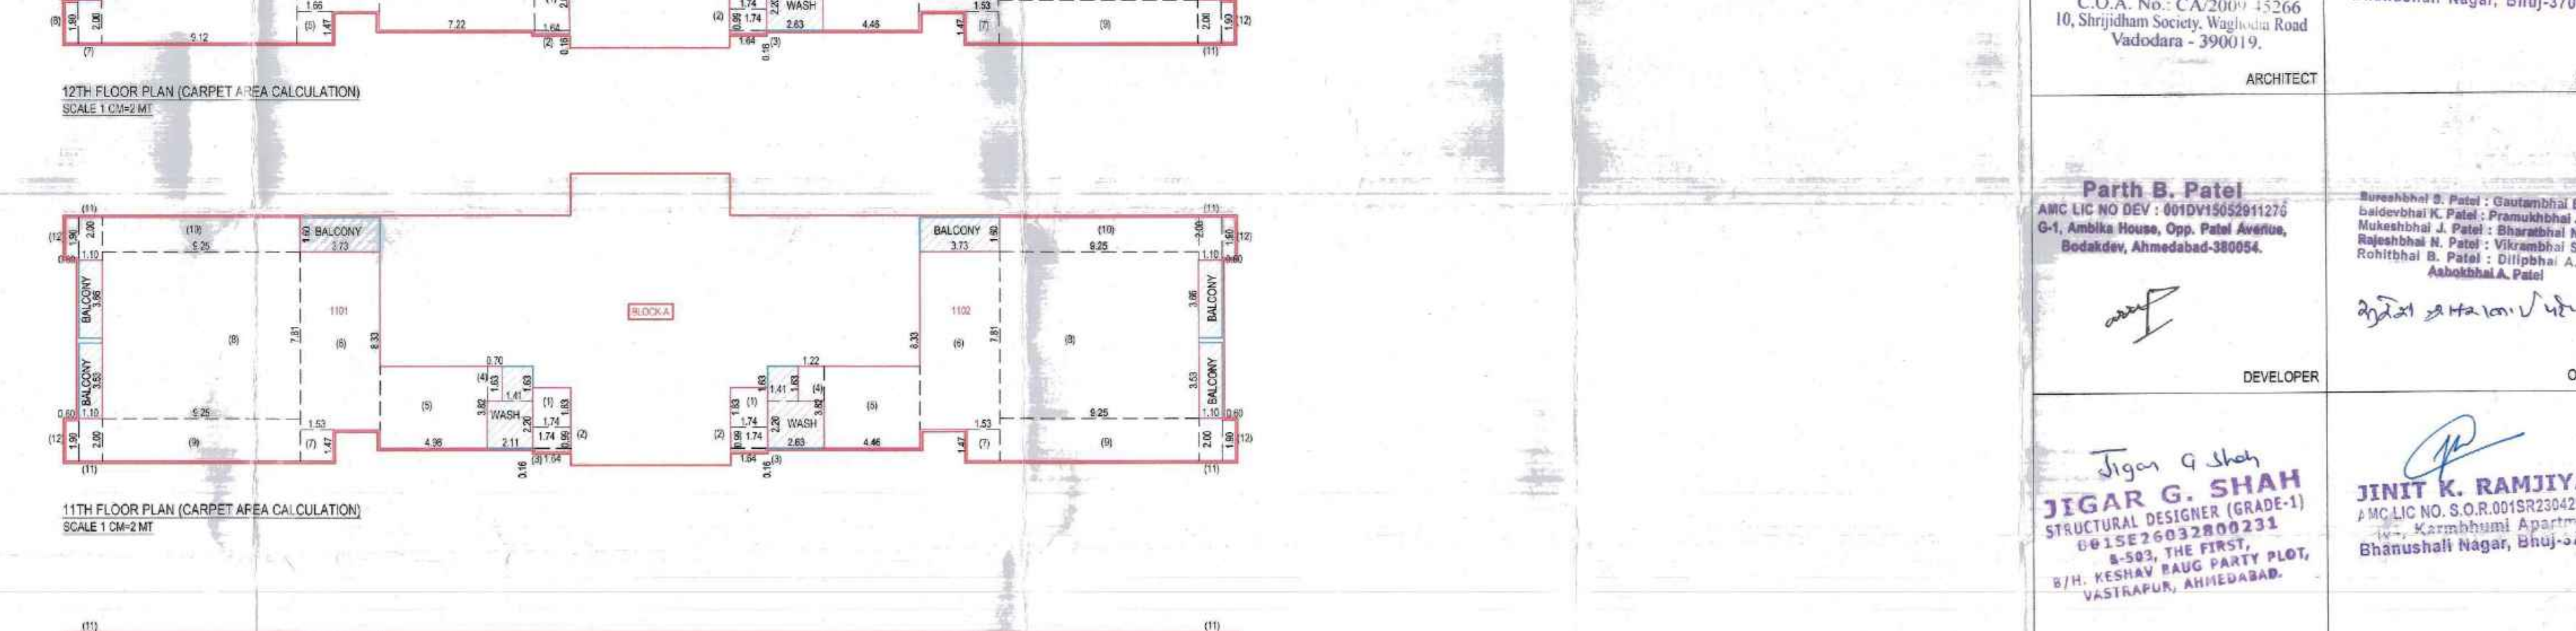
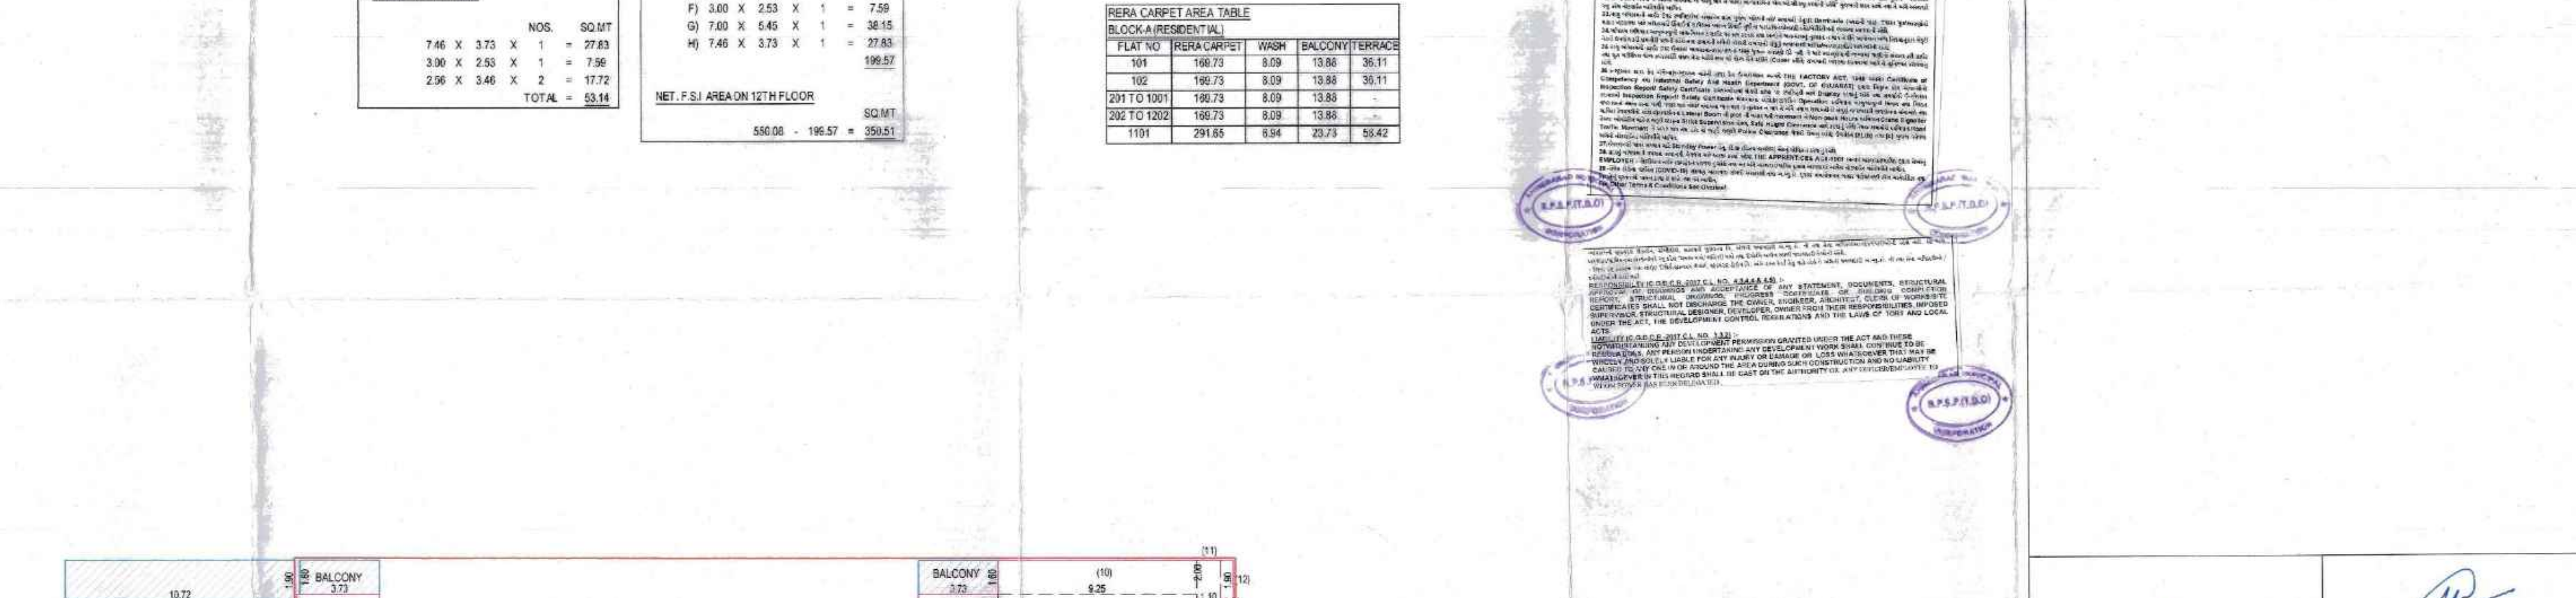


[illegible][illegible]

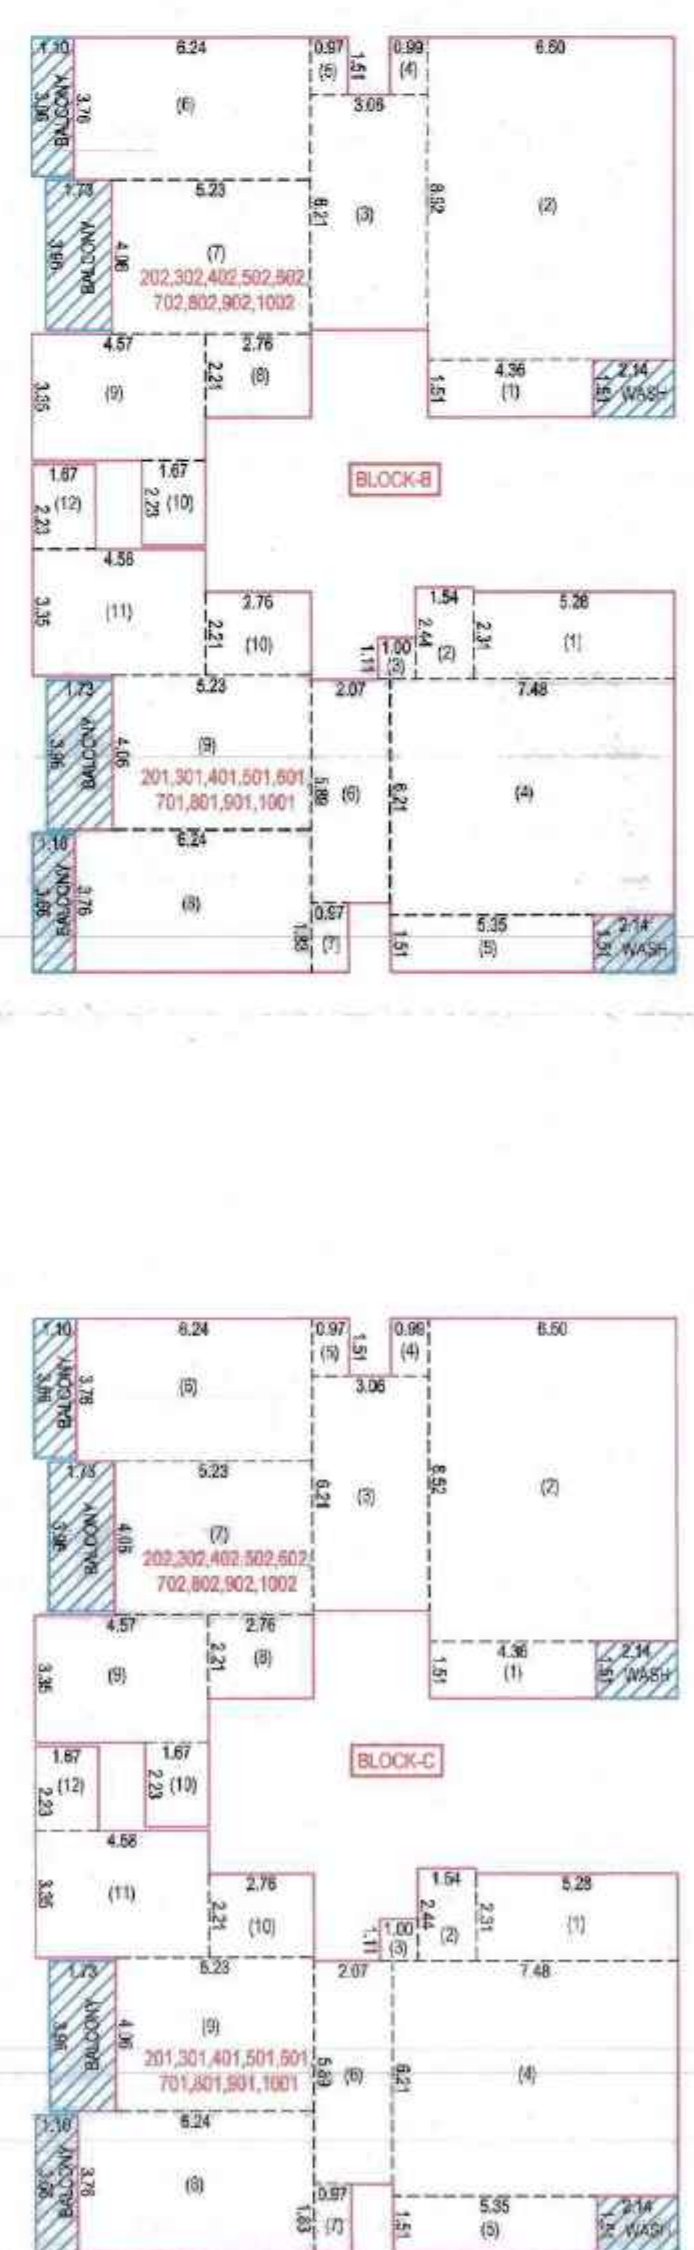



Date : 23/08/2022

T.D. Sd/- *[Signature]* T.D. Inspector Awt.T.S.O.
(S.P.S.) (S.P.S.) (S.P.S.)

AUTHORITY



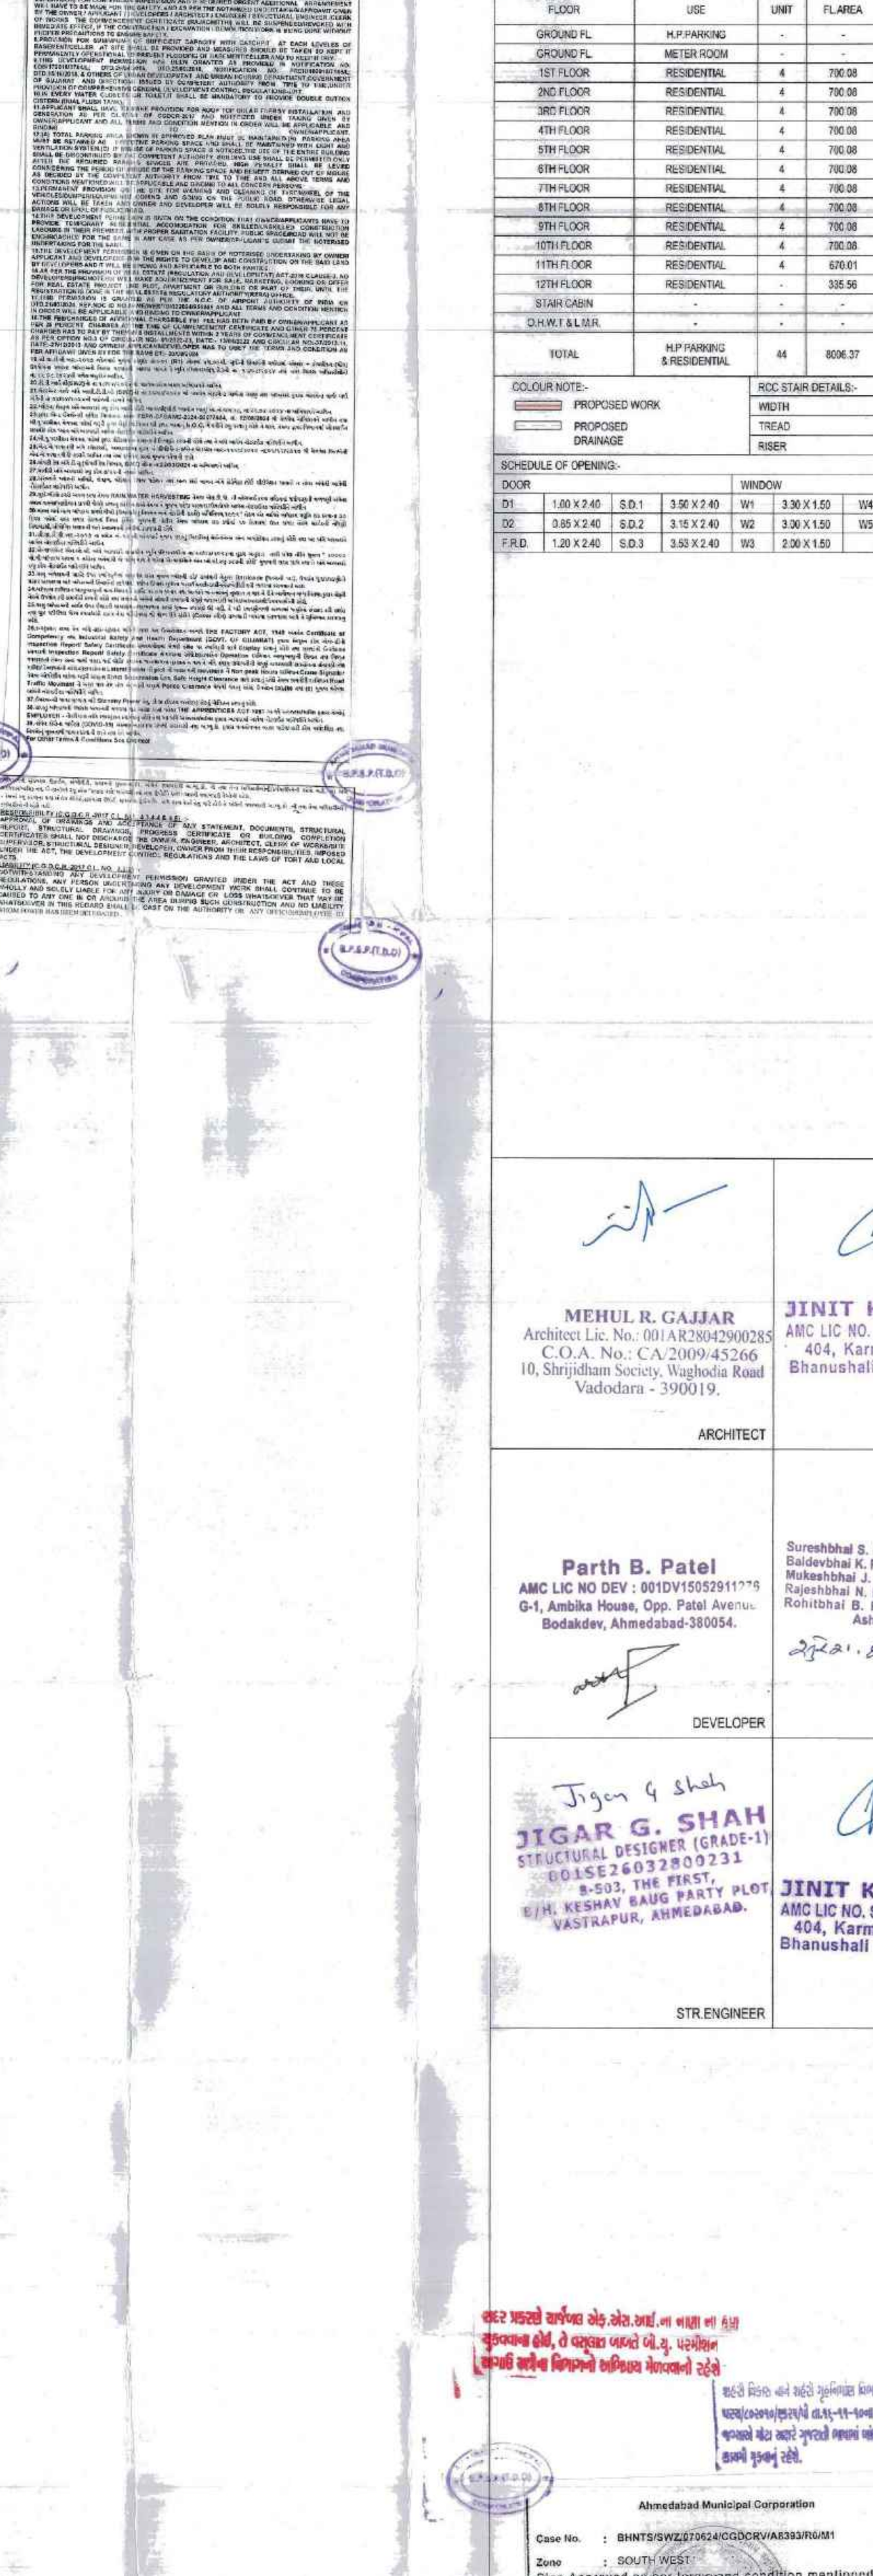








[Handwritten signatures]


T.D. Secy _____ T.D. Inspector _____ Asst.T.O. _____
(P.P.F.) (B.P.F.) (B.P.F.)

[Circular stamps: "RECEIVED" and "APPROVED"]




H & 1102	
7.18 X 7.50 =	54.50
2.63 X 2.44 =	6.42
3.57 X 3.58 =	12.78
1.00 X 3.55 =	3.55
1.67 X 1.12 =	1.87
1.67 X 1.11 =	1.85
	<u>90.97</u>
H & 1102 TERRACE TOTAL	
5.35 + 80.97 =	<u>86.32</u>

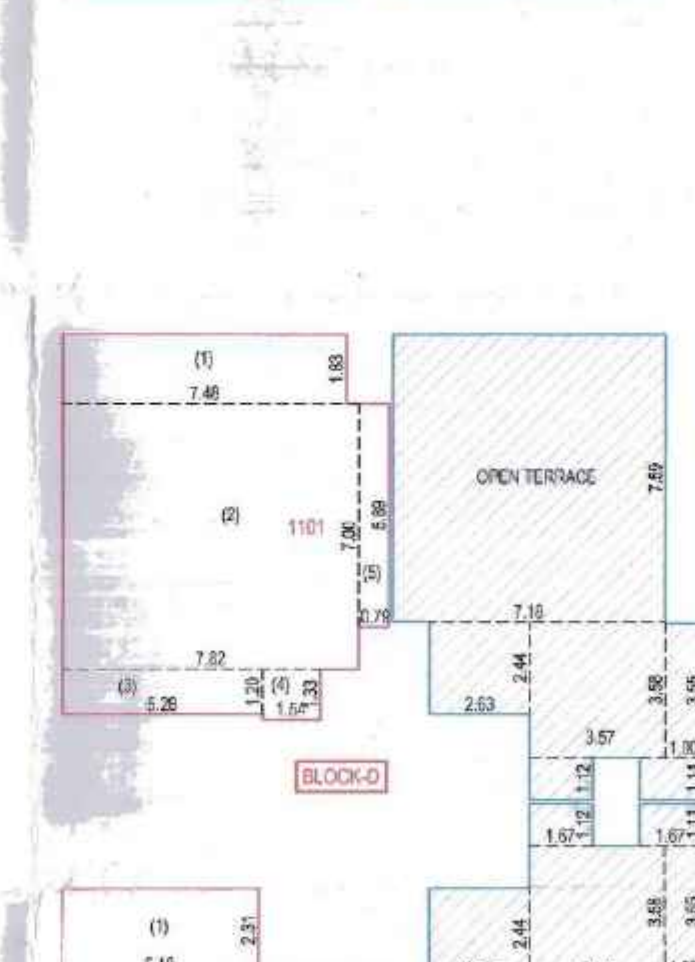


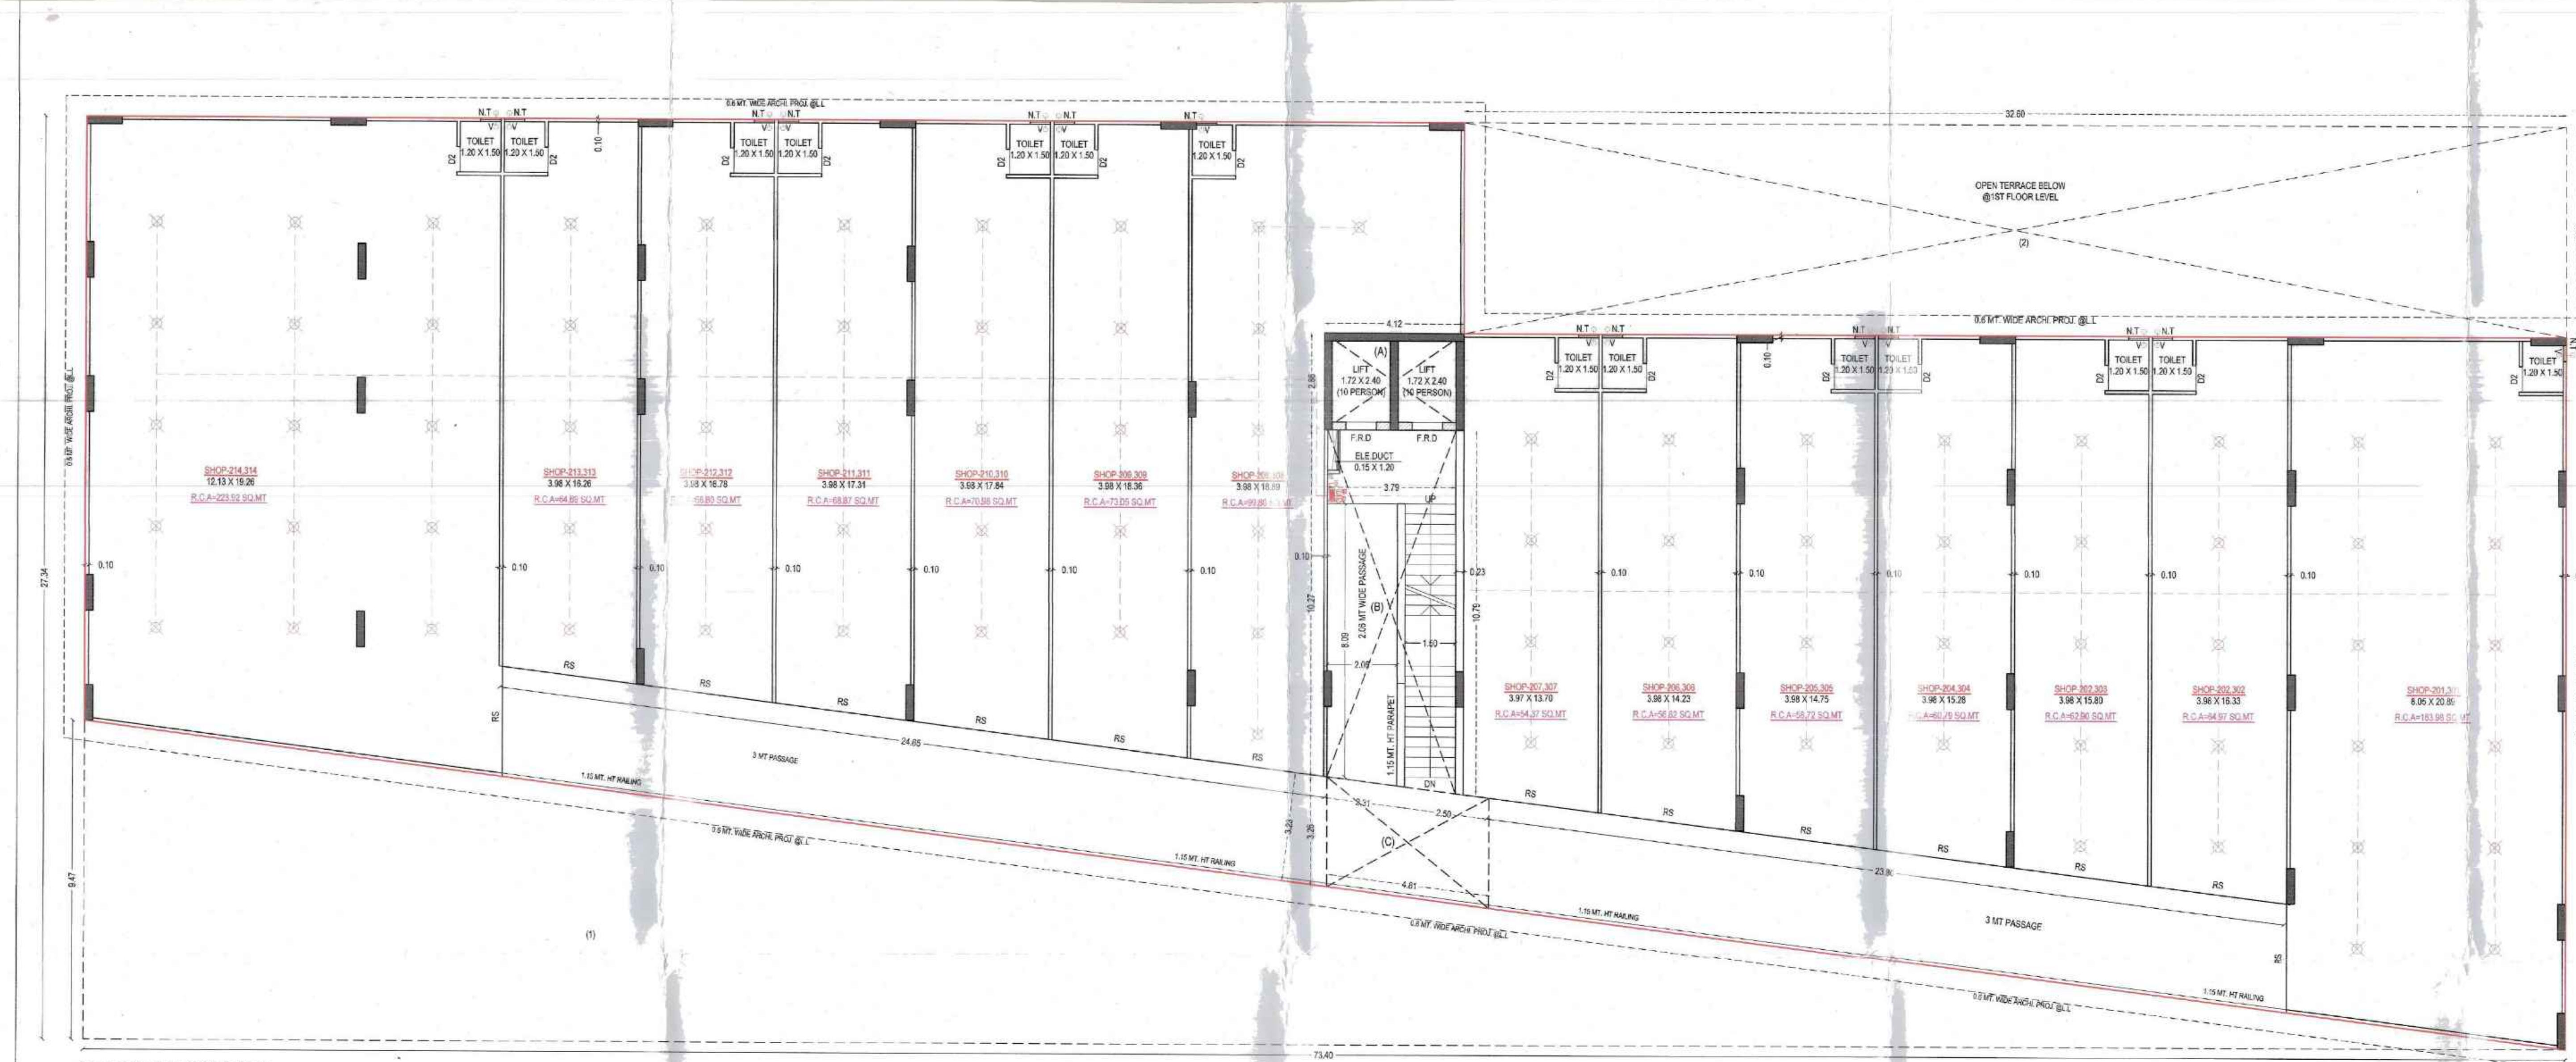


2ND & 3RD FLOOR PLAN

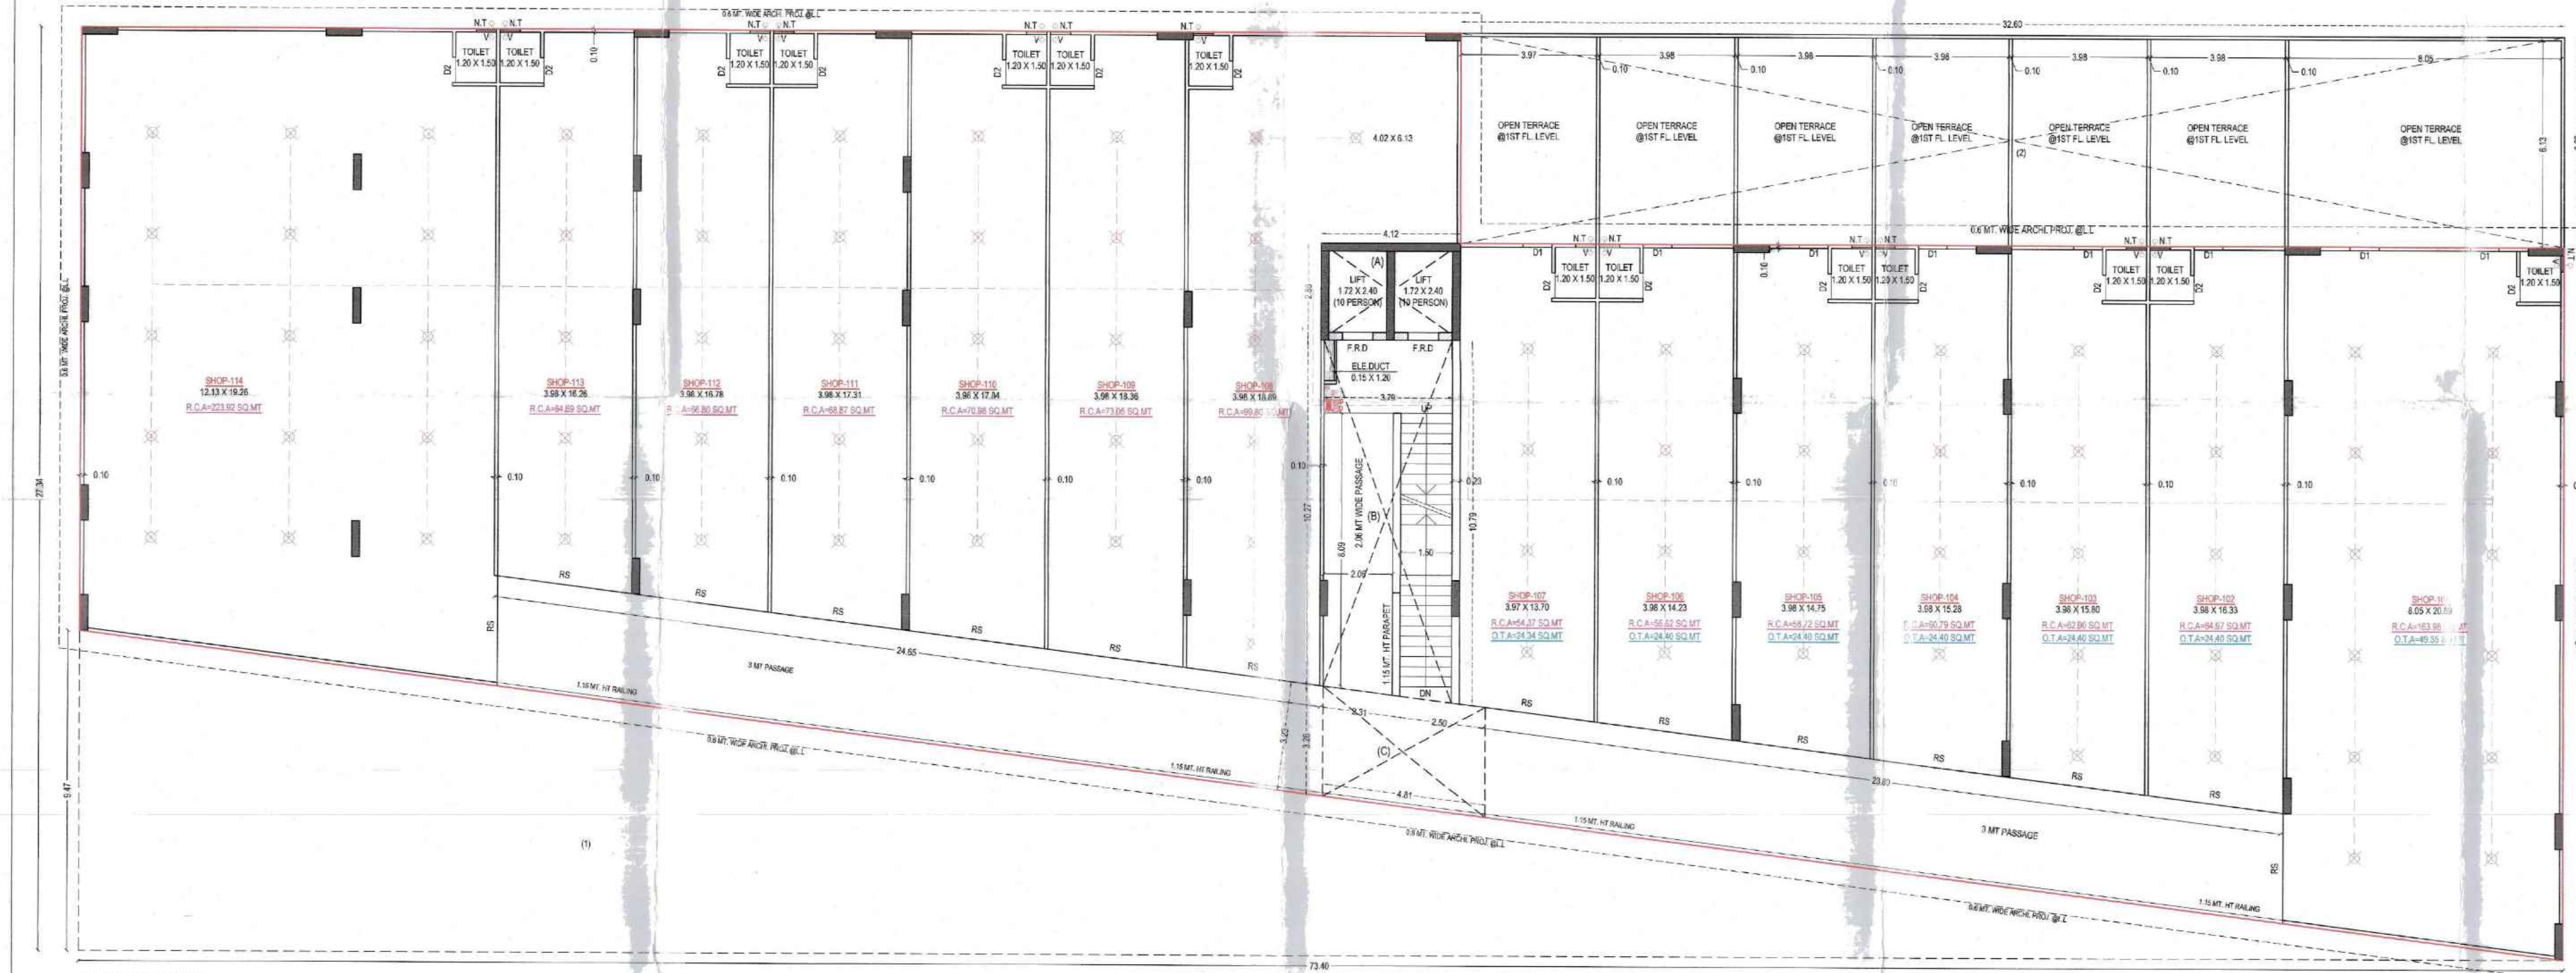


1ST FLOOR PLAN

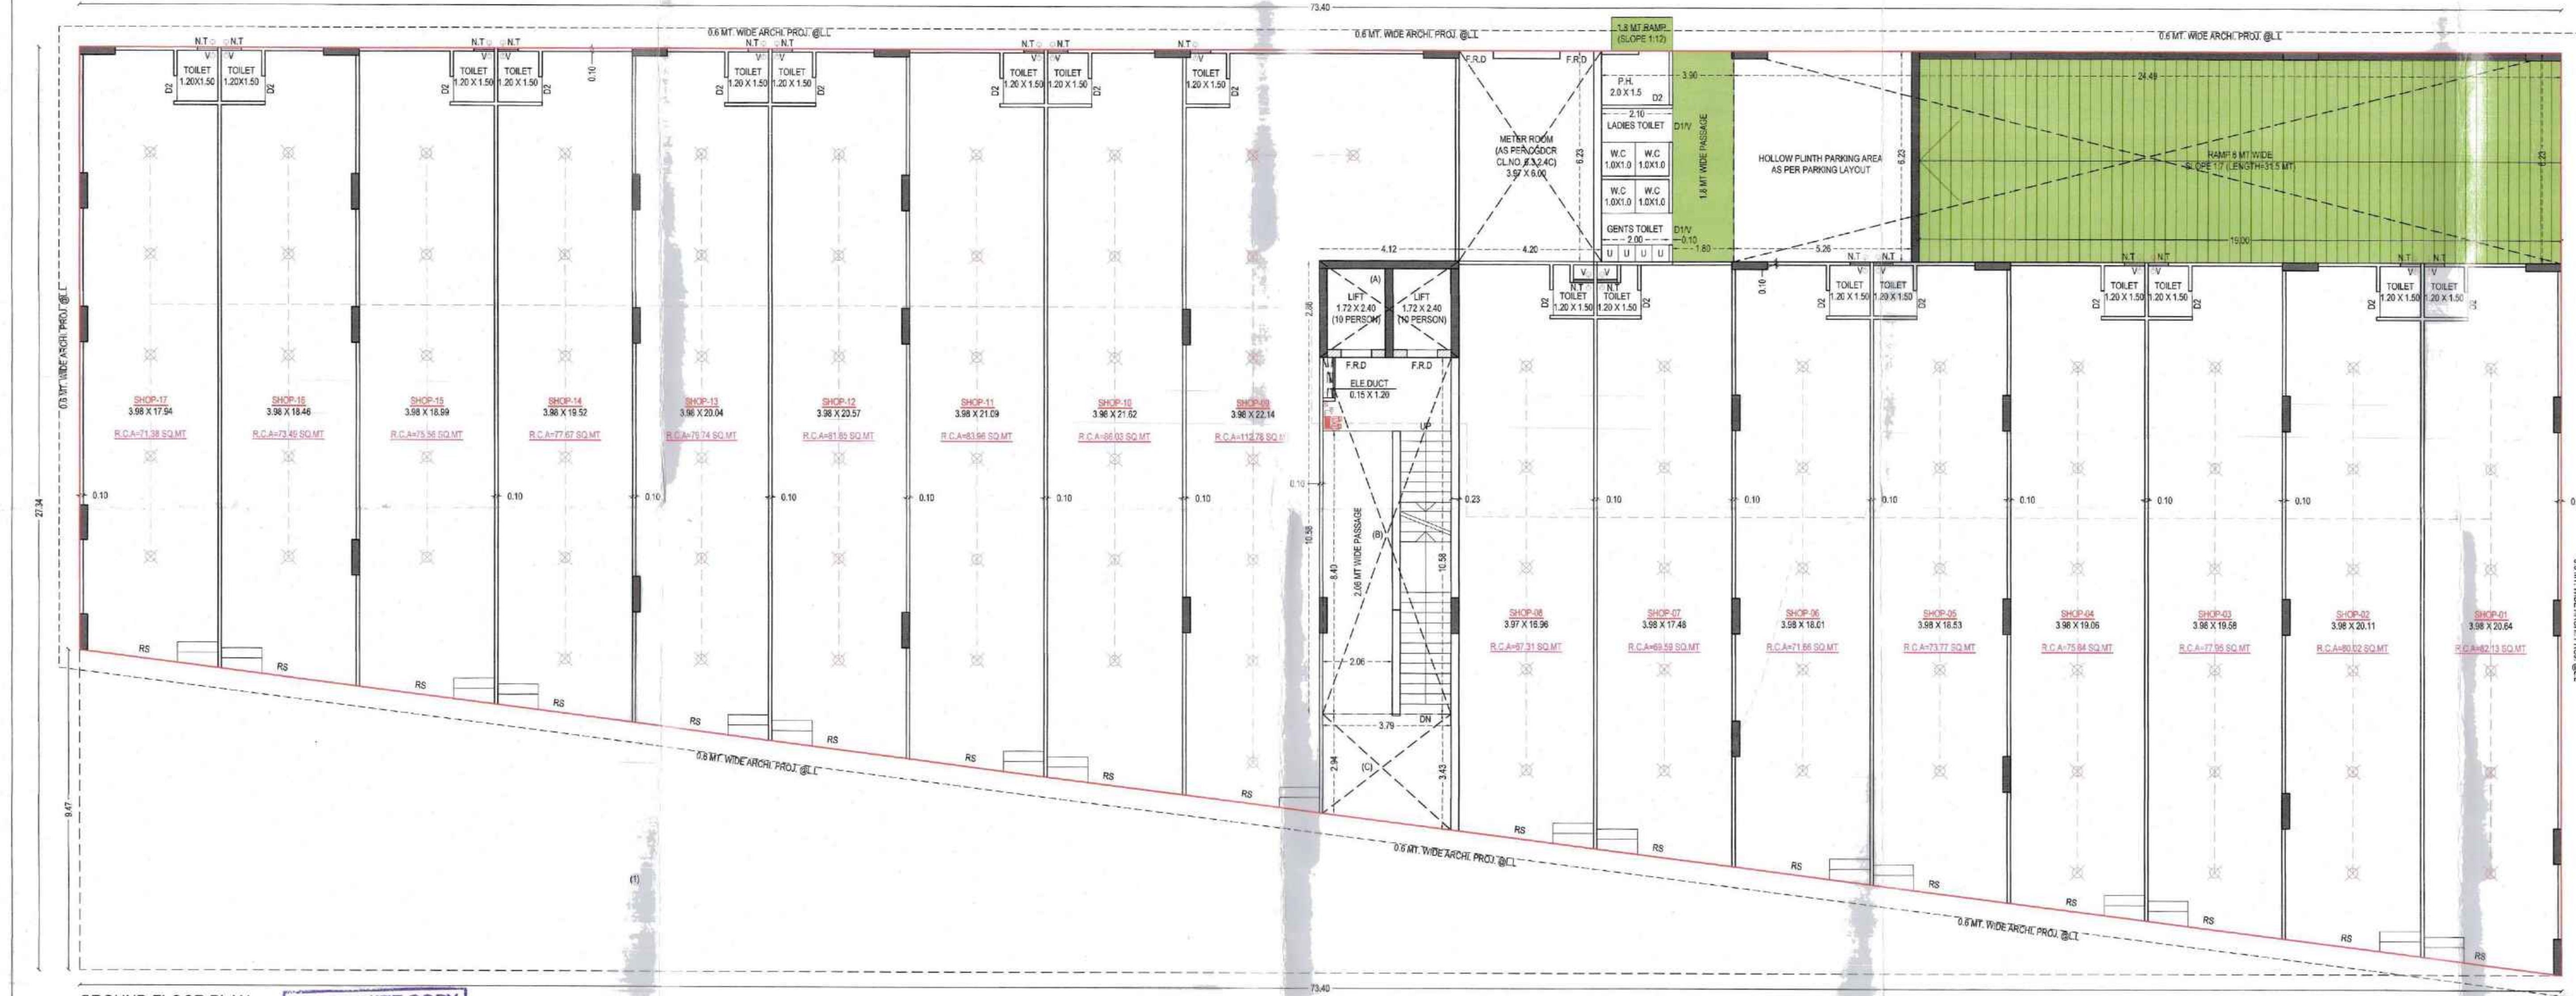


GROUND FLOOR PLAN

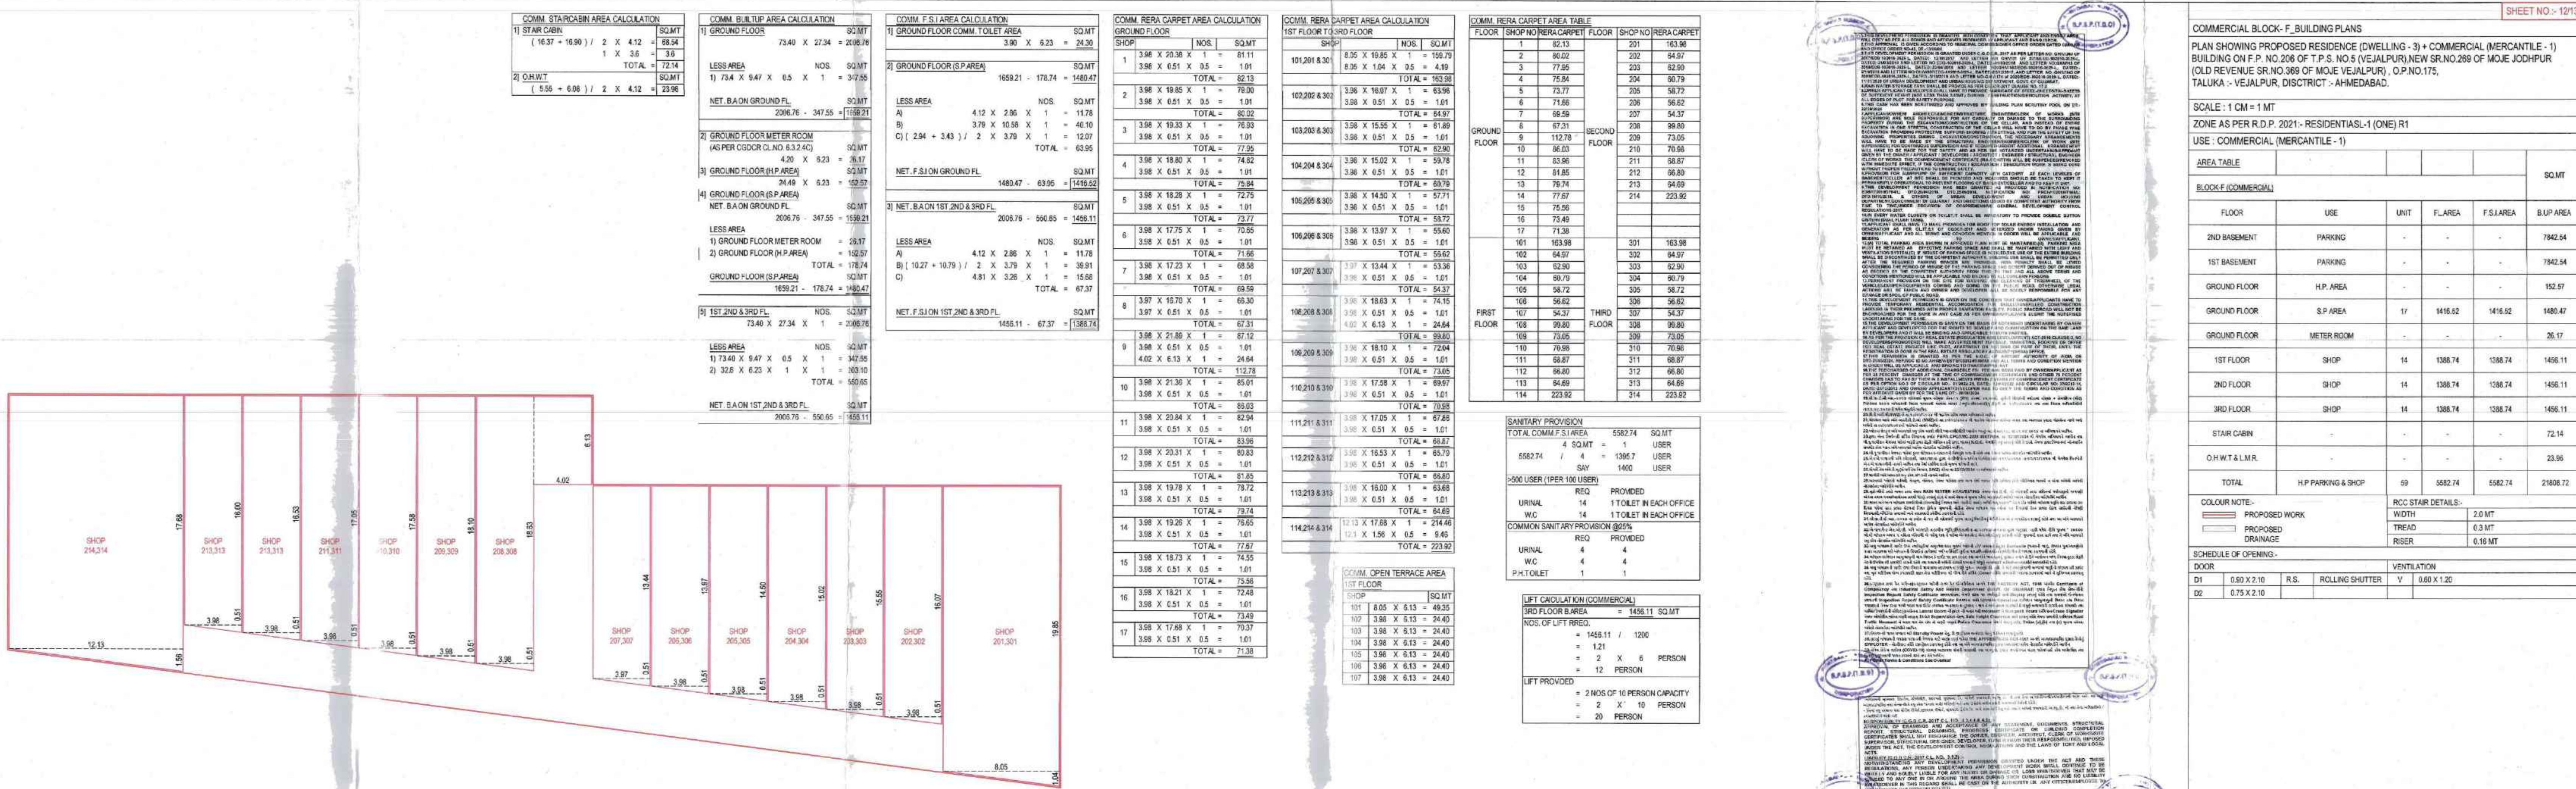


2ND & 3RD FLOOR PLAN

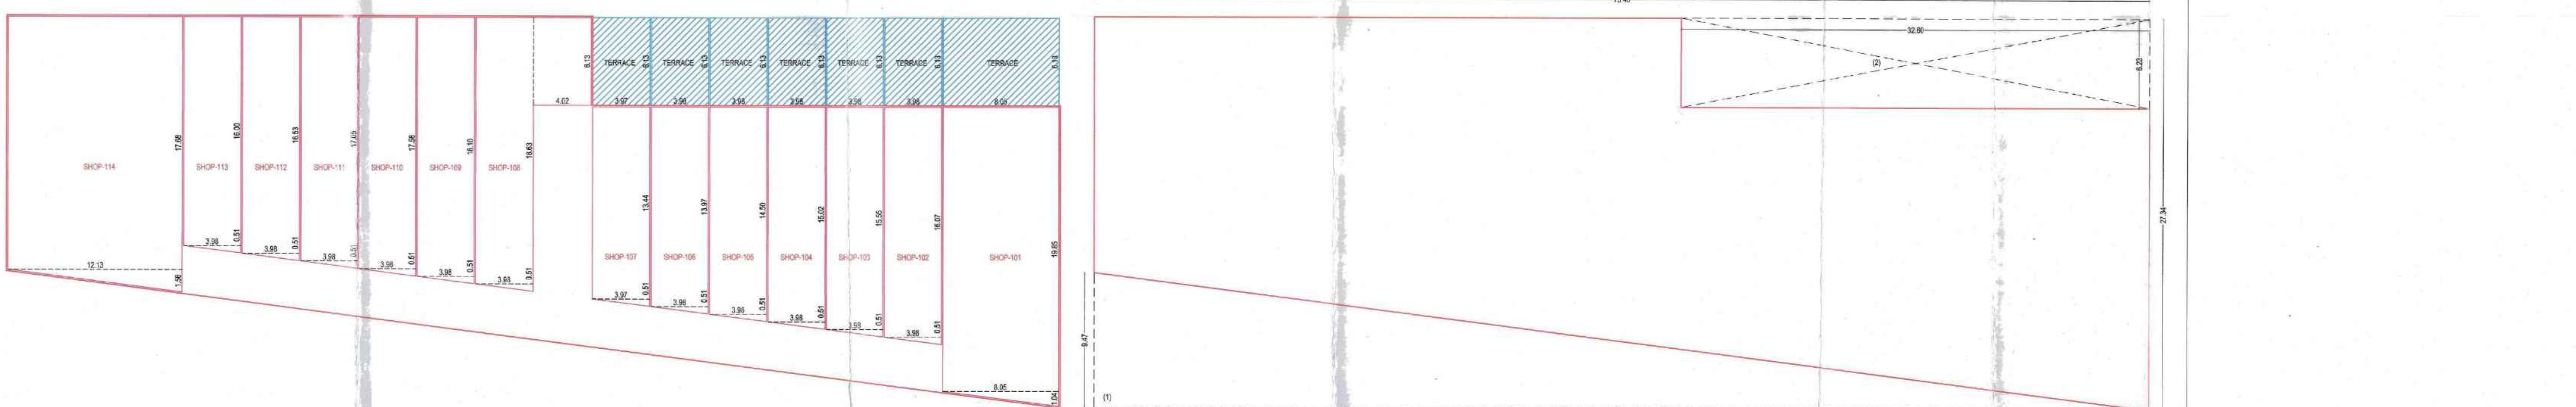

1ST FLOOR PLAN

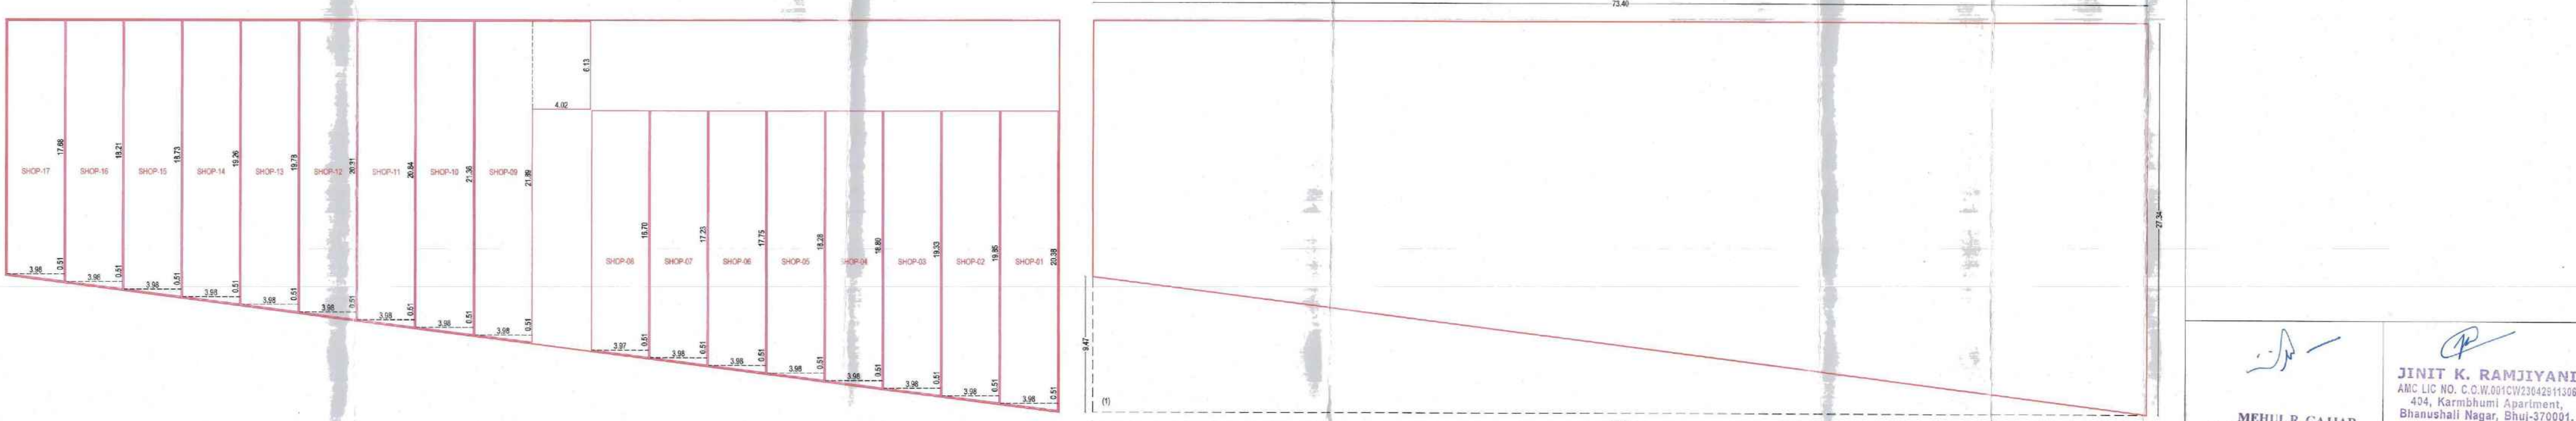

GROUND FLOOR PLAN

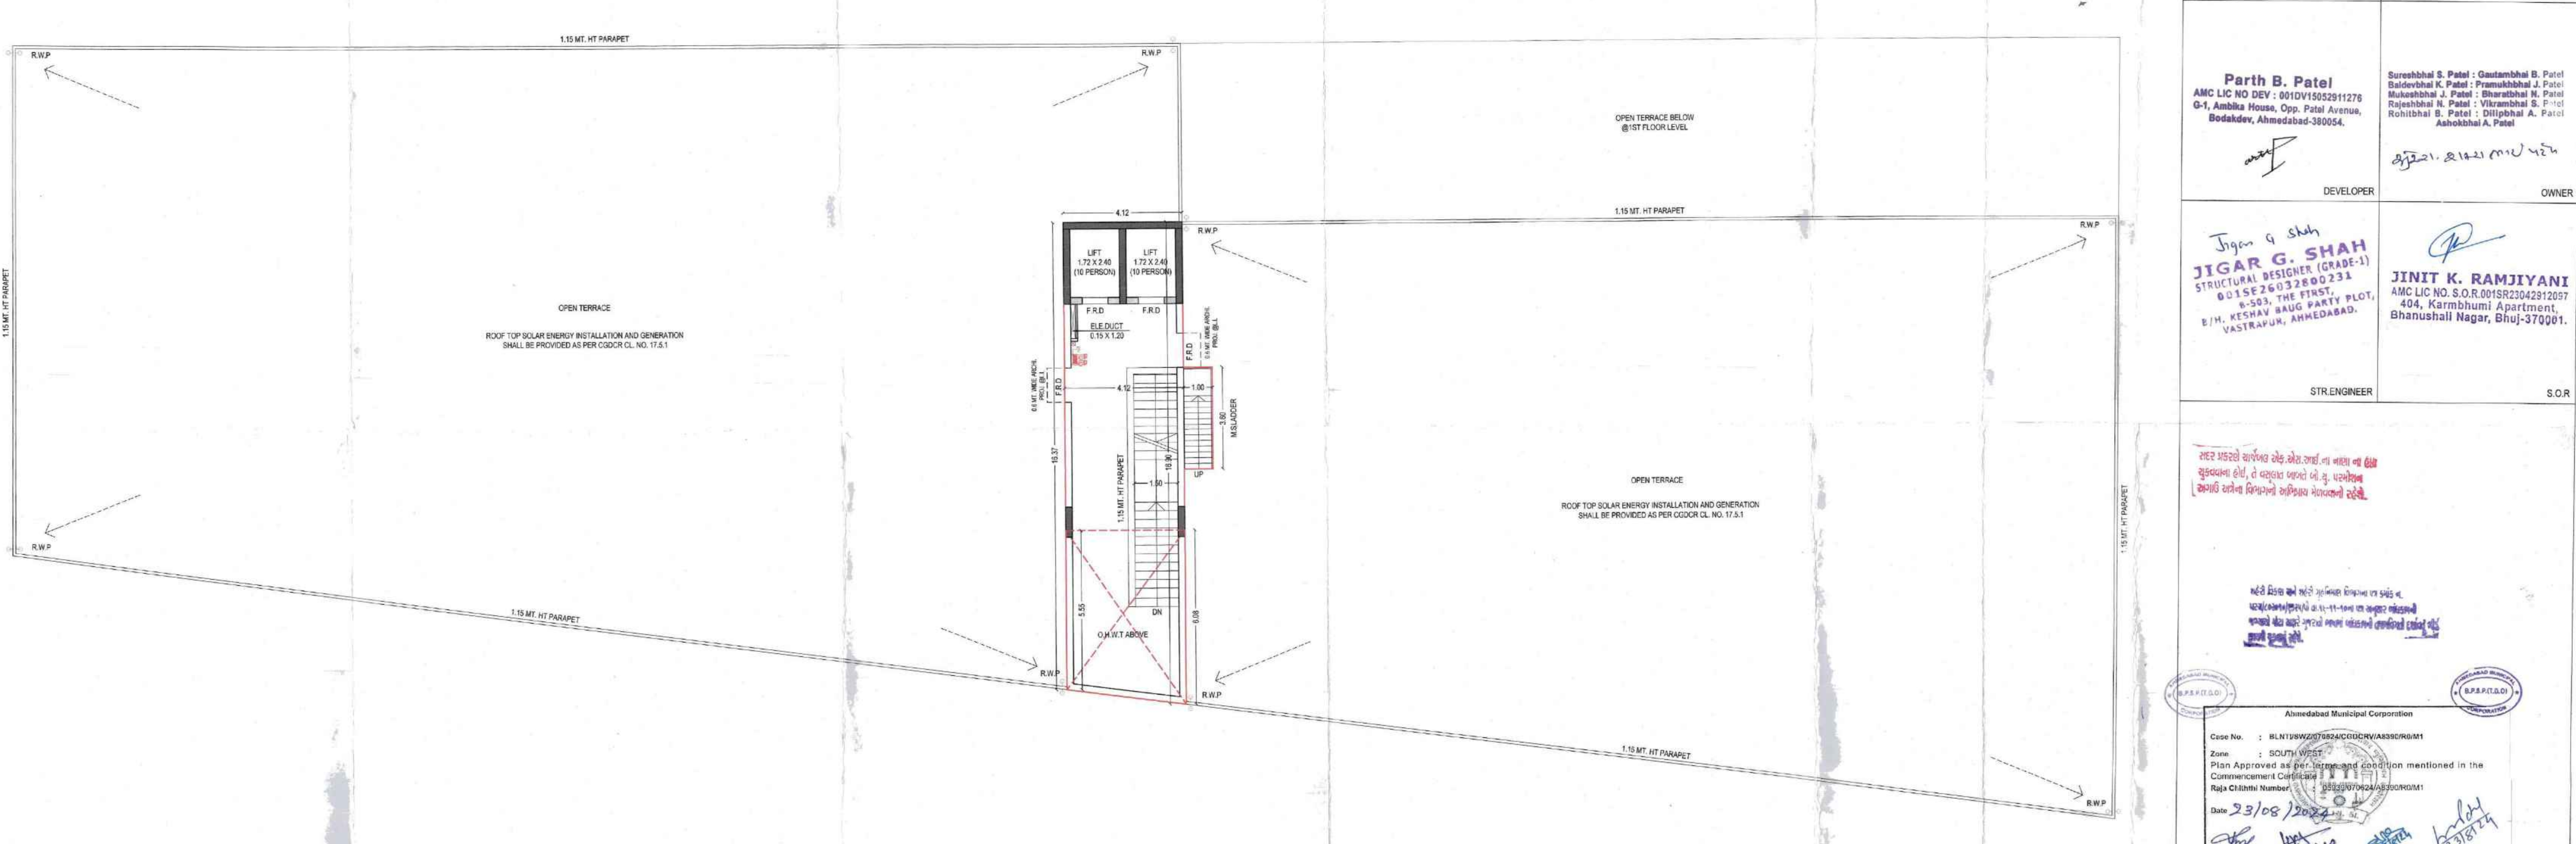

TERRACE PLAN (STAIRCABIN & O.H.W.T.)

Table with 5 columns: FLOOR, USE, UNIT, F.AREA, F.AREA, B.A.P.AREA. It lists areas for various floors and uses.

Table with 2 columns: FLOOR, AREA. It lists areas for various floors.

