Scanned with OKEN Scanner

ONLY FOR DEMARCATION & DEVELOPMENT PURPOSE ONLY

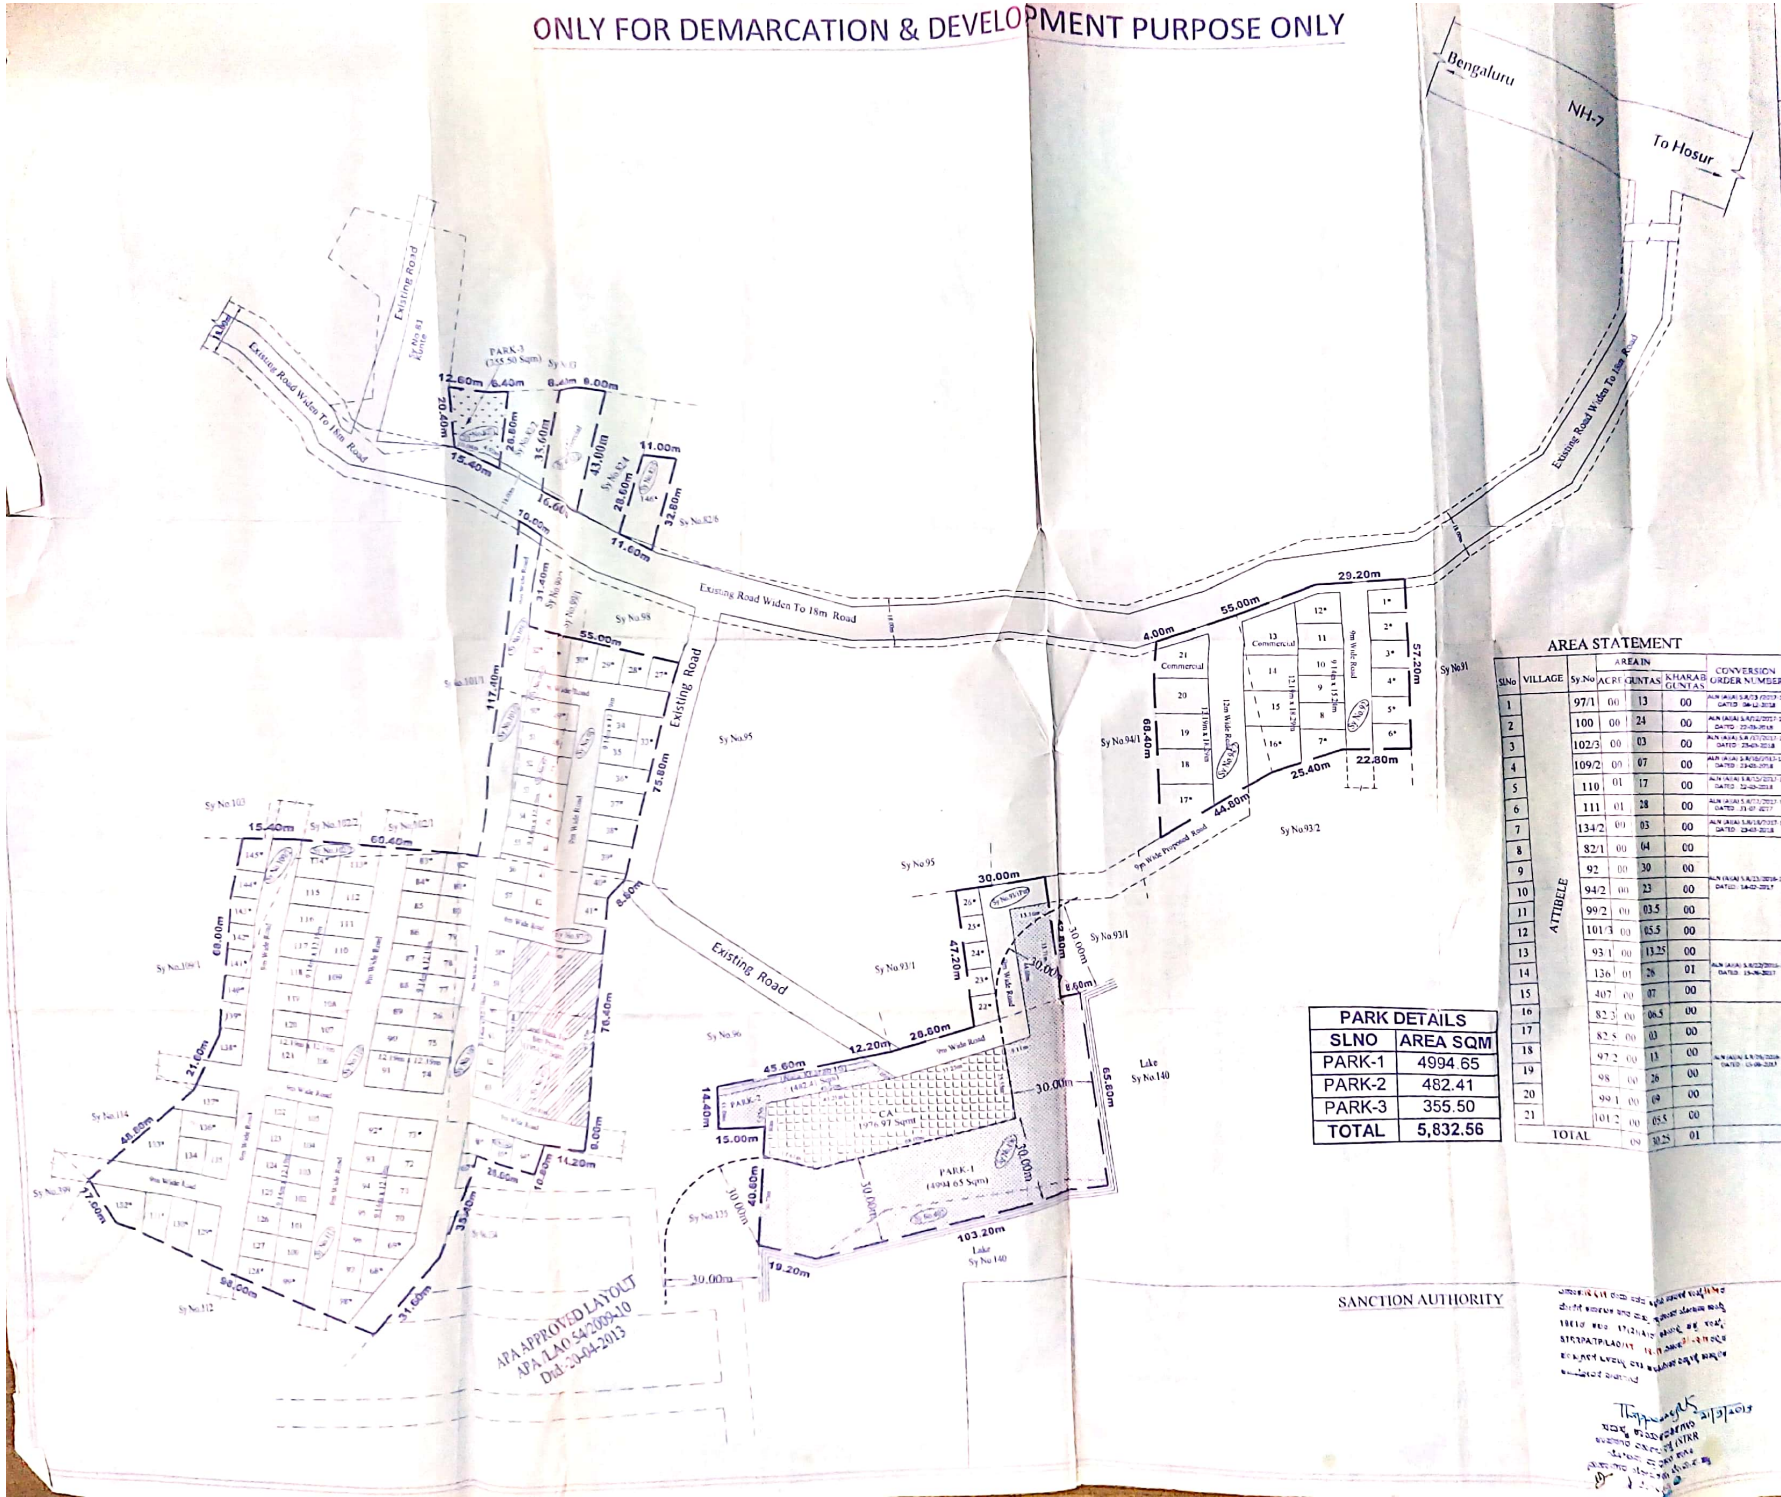

PARK DETAILS	
SLNO	AREA SQM
PARK-1	4994.65
PARK-2	482.41
PARK-3	355.50
TOTAL	5,832.56

SANCTION AUTHORITY

SCALE-1:1000(1CM:10M)

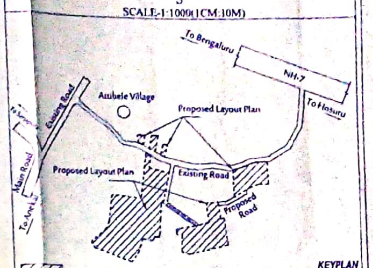

KEYPLAN NTS

PROPOSED AREA

LEGENDS

LAYOUT BOUNDARY	— — —
REVENUE BOUNDARY	- - - - - -
OVER HEAD TANK	OHT
SEWERAGE TREATMENT PLANT	STP

LAND USE ANALYSIS

TOTAL AREA -09ACRES 30.25GUNTAS OR (39,481.59 Sqm)

SL.NO	DESCRIPTION	AREA IN SQMT	%	
1	RESIDENTIAL	17,753.32	44.97	47.92
2	COMMERCIAL	1,162.81	2.95	
3	LAND BANK FOR STRR PROJECT	1,984.25	5.03	
4	PARKS	5,832.56	14.77	
5	C.A	1,976.97	5.01	
6	ROADS	10,771.68	27.27	
TOTAL AREA		39,481.59	100.00	

AREA STATEMENT

SLNO	VILLAGE	Sy No	AREA IN ACRE	GUNTAS	KHARAB GUNTAS	CONVERSION ORDER NUMBER
1	ATTIBELE	97/1	00	13	00	
2		100	00	24	00	
3		102/3	00	03	00	
4		109/2	00	07	00	
5		110	01	17	00	
6		111	01	28	00	
7		134/2	00	03	00	
8		82/1	00	04	00	
9		92	00	30	00	
10		94/2	00	23	00	
11		99/2	00	03.5	00	
12		101/3	00	05.5	00	
13		93/1	00	13.25	00	
14		136	01	26	01	
15		407	00	07	00	
16		82/3	00	06.5	00	
17		82/5	00	03	00	
18		97/2	00	13	00	
19		98	00	26	00	
20		99/1	00	09	00	
21		101/2	00	05.5	00	
TOTAL			09	30.25	01	

TITLE:

DRAFT RESIDENTIAL LAYOUT PLAN IN Sy.No.82/1, 82/3, 82/5, 92, 93/1, 94/2, 97/1, 97/2, 98, 99/1, 99/2, 100, 101/2, 101/3, 102/3, 109/2, 110, 111, 134/2, 136 & 407 OF ATTIBELE VILLAGE,ATTIBELE HOBLI, ANEKAL TALUK,BENGALURU URBAN DISTRICT.

OWNER

Dinesh
B.N. Dineshkumar

R. Amarnath @ Nani

Leelavatamma

R.Vasudev

ENGINEER:

SRIKANTH. C.N
SCC/BL-3
Rajajinagar, Bangalore

PLOT DETAILS

SL.NO	PLOT SIZE	NO. OF SITE
1	9.14m x 12.19m	67
2	9.14m x 15.24m	04
3	12.19m x 12.19m	04
4	12.19m x 18.29m	05
5	COMMERCIAL	03
6	Odd Sites *	64
	TOTAL	147