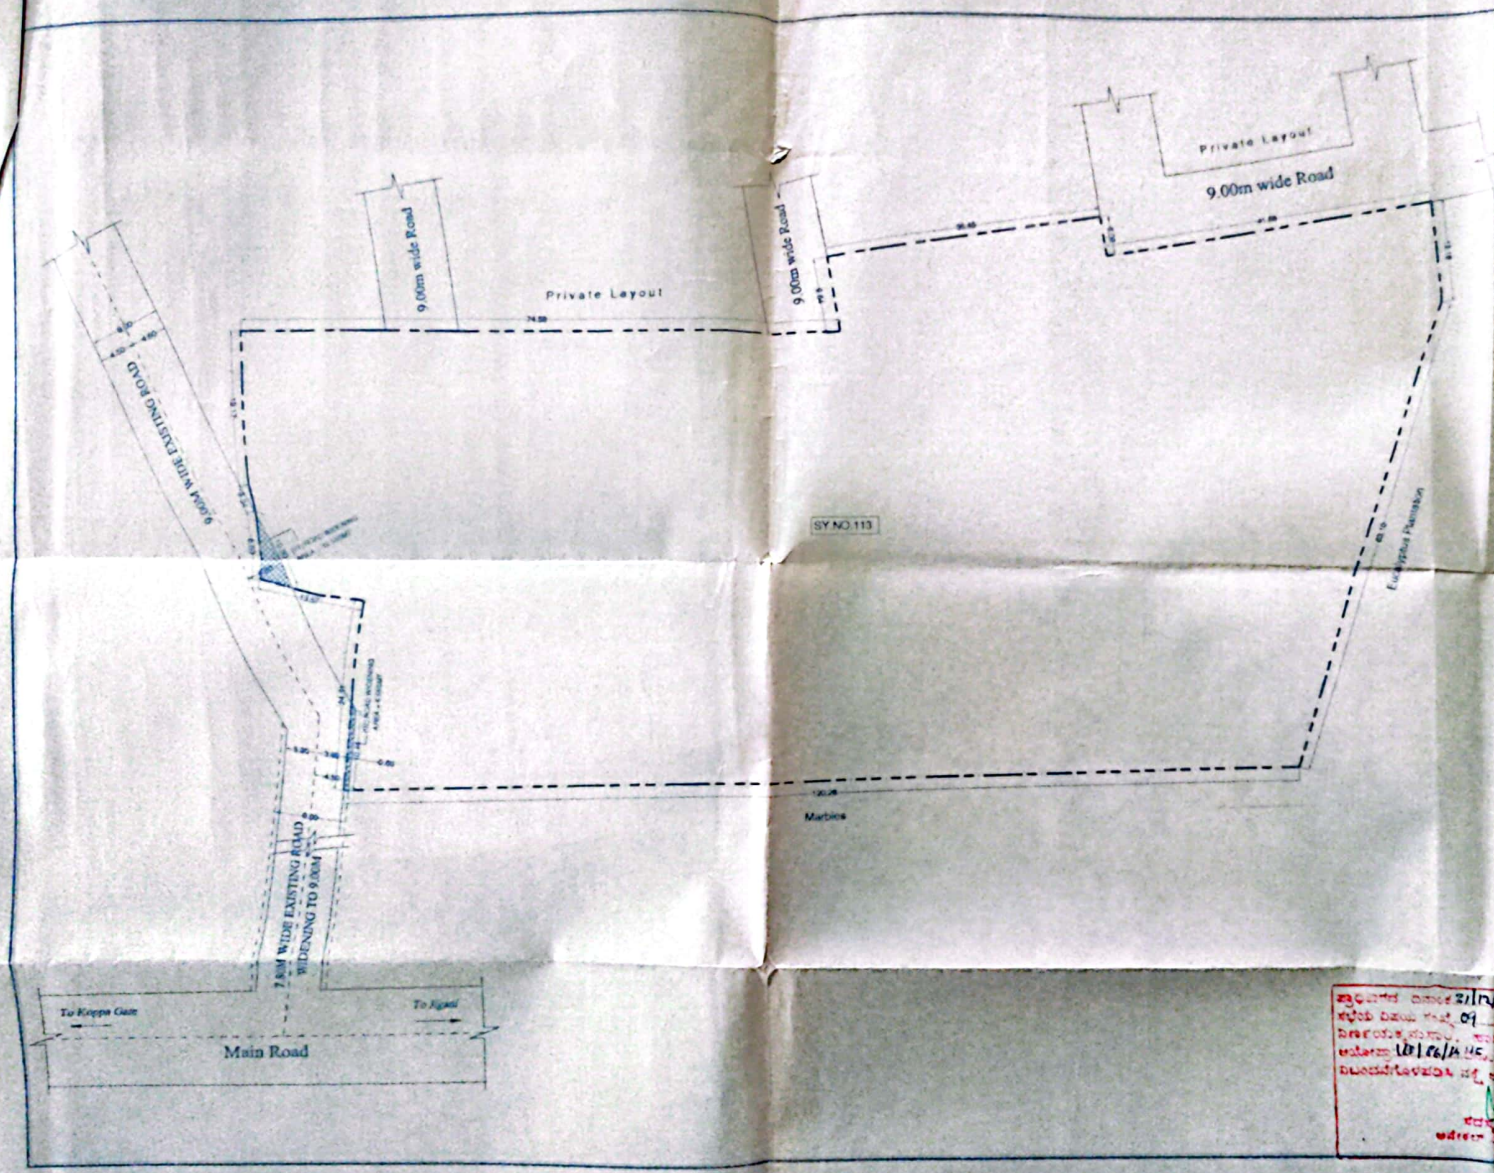

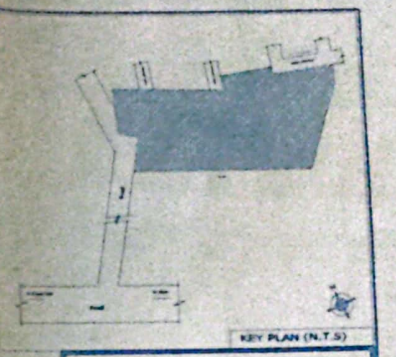

KEY PLAN (N.T.S)

LAND USE ANALYSIS

LAND USE	AREA (SQ.MTS)
TOTAL PLOT AREA	[illegible]
ROAD WIDENING AREA (1+2)= [illegible]	[illegible]
NET PLOT AREA	[illegible]

TITLE

PROPOSED RESIDENTIAL SINGLE PLOT PLAN AT SY.NO.113, HARAPANAHALLI VILLAGE, JIGANI HOBLI, ANEKAL TALUK, BANGALORE.

OWNER'S NAME

LALITHA

ARCHITECT'S SIGNATURE

N. GANESH, B.E.,F.V.,
Regd Valuer No. F-8784, New Delhi
Regd Eng B.C.C./B.L.T/A-B-3087/07-08
No. 402, 6th Cross, 7th Main,
S. R. Nagar, BANGALORE-[illegible]

N. GANESH, B.E.,F.V.,
Regd Eng B.C.C./B.L.T/A-B-3087/07-08

SCALE : 1:450
DATE :
DRAWN :
PLAN-E-PLAN/APPROVED PLANS/HARAPANAHALLI

ಅನುಮತಿ ದಿನಾಂಕ 21/12/2015
ಕಟ್ಟಡ ಪರವಾನಿಗೆ ಸಂಖ್ಯೆ 09
ಅಧಿಕೃತ ಸಹಿ
ಅಧ್ಯಕ್ಷರು
ಸ್ಥಳೀಯ ಯೋಜನಾ ಪ್ರಾಧಿಕಾರ
ಅನೇಕಲ್ ಪುರಸಭೆ