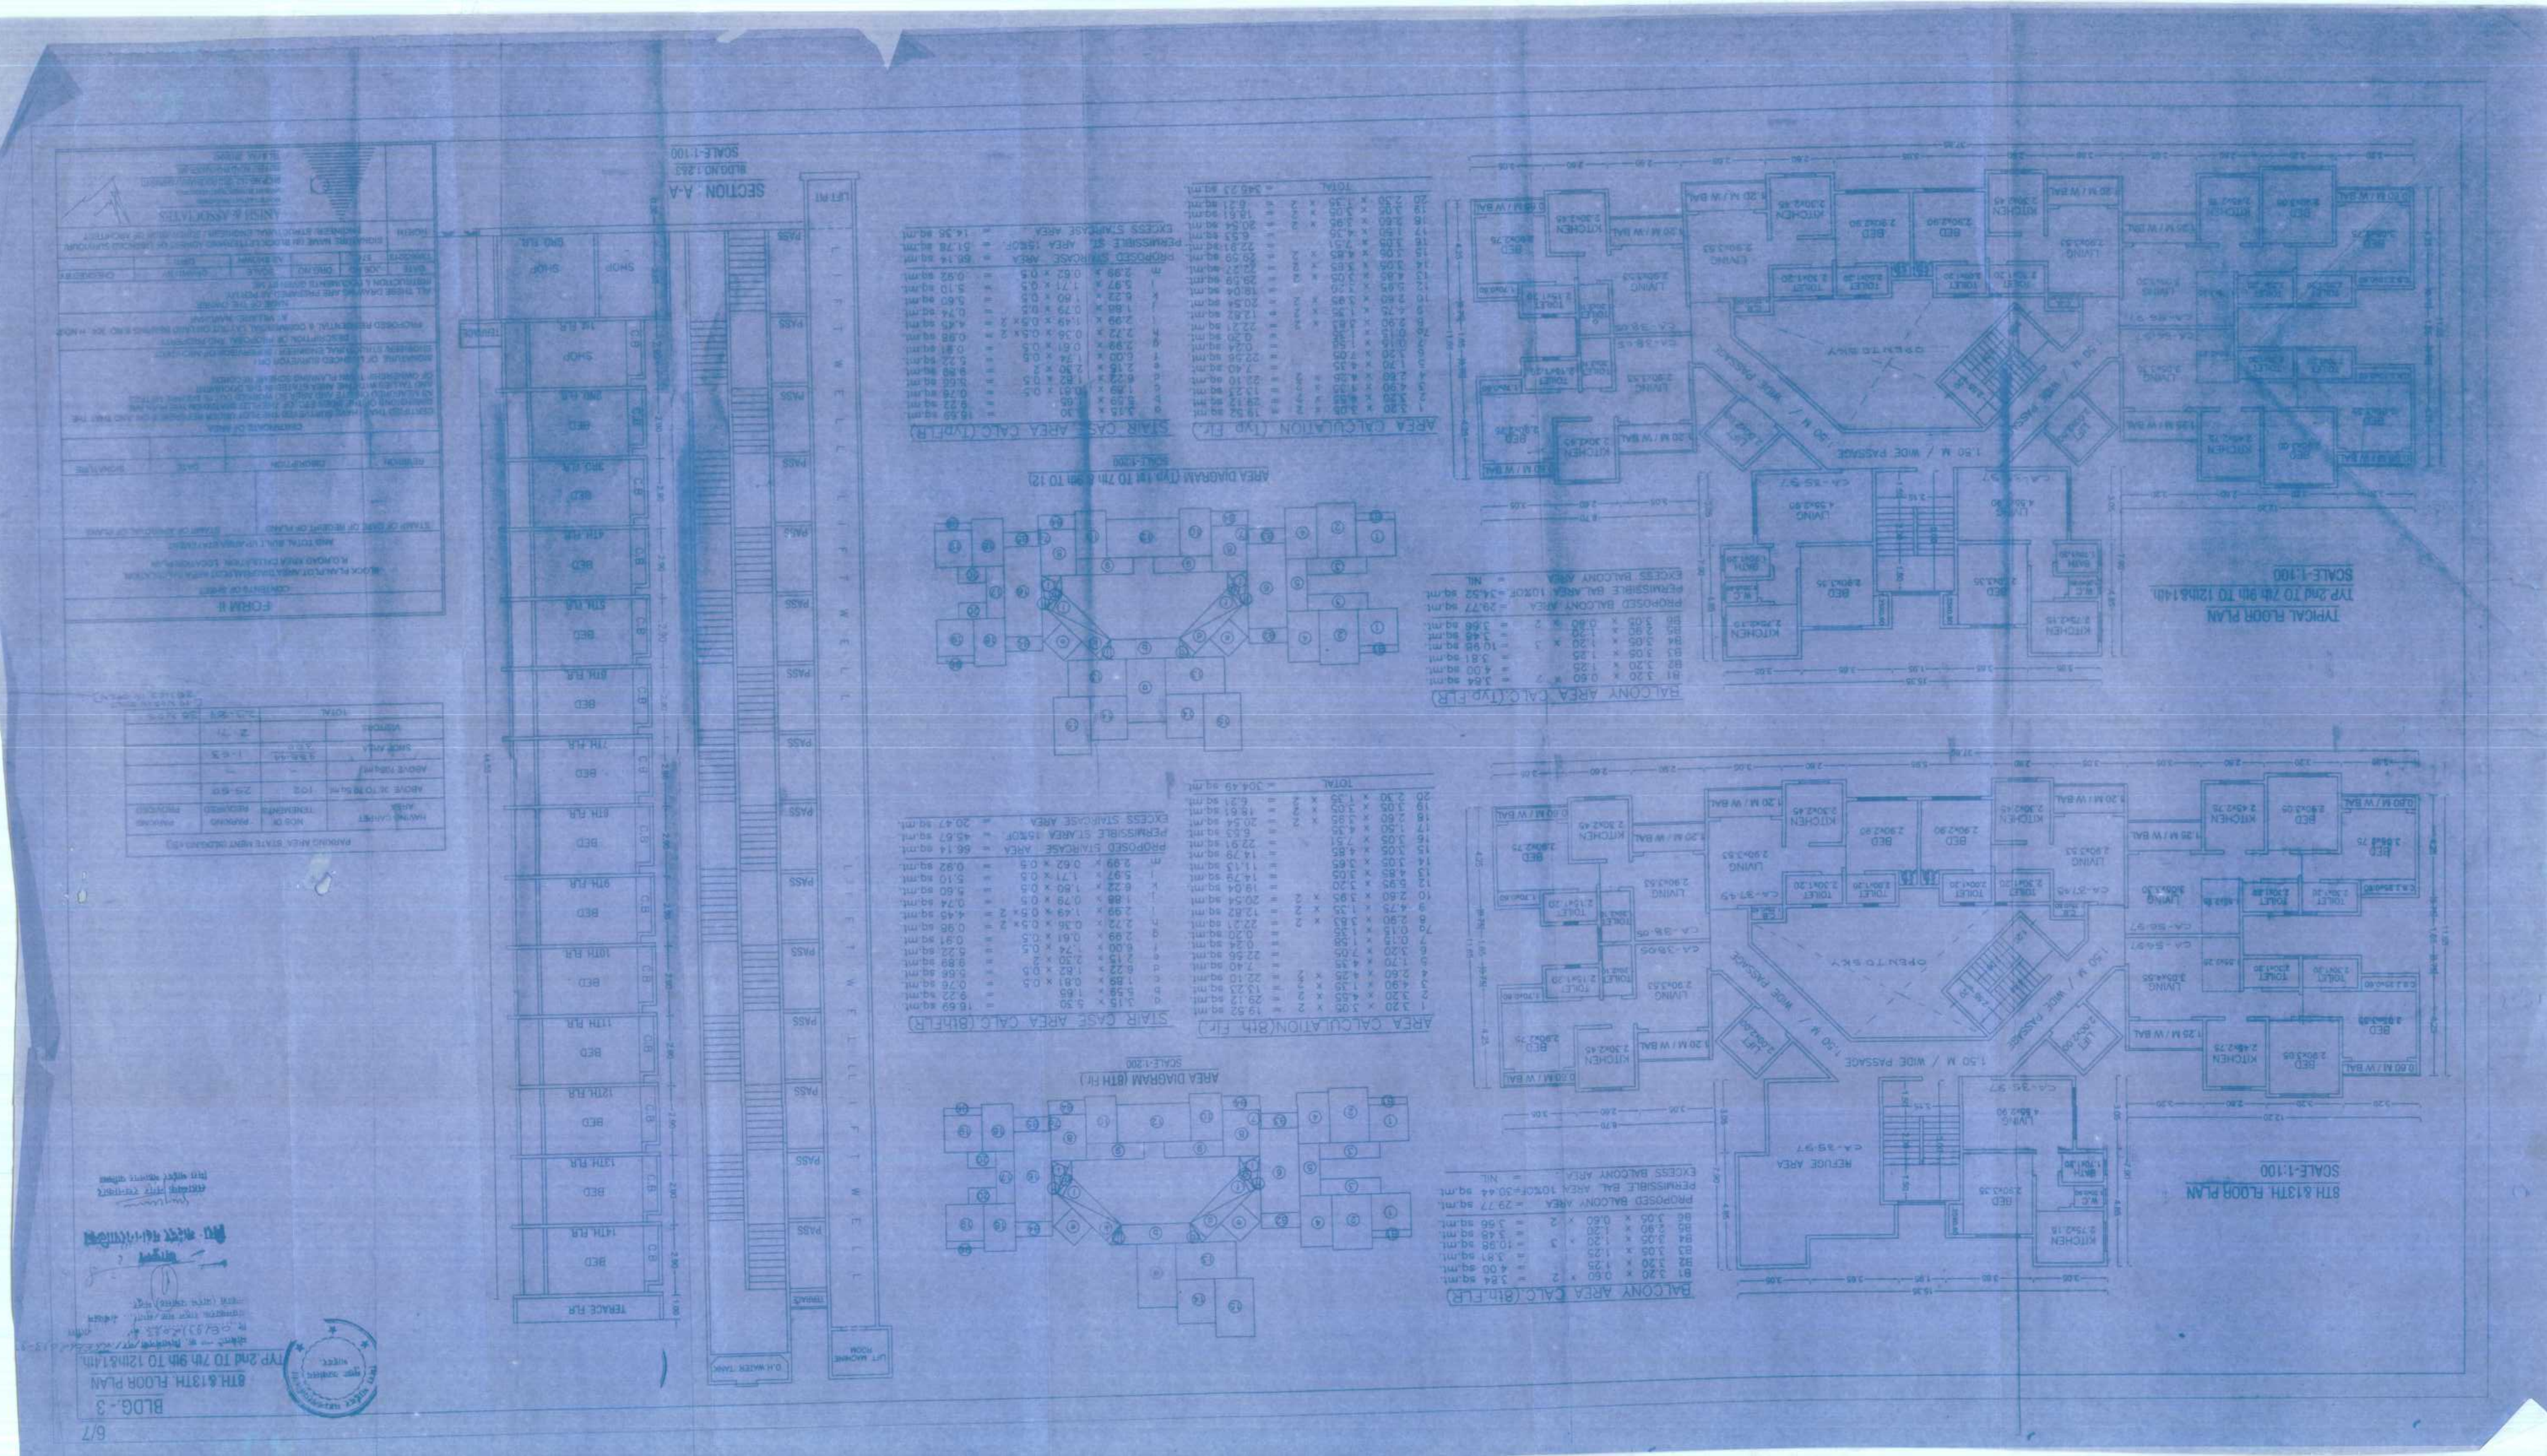
BLDG.-3
8TH & 13TH FLOOR PLAN
TYP 2nd TO 7th 9th TO 12th & 14th
SCALE-1:100
8TH & 13TH FLOOR PLAN
SCALE-1:100
TYPICAL FLOOR PLAN
TYP 2nd TO 7th 9th TO 12th & 14th
SCALE-1:100
SECTION A-A
SCALE-1:100
AREA DIAGRAM (TYP 1ST TO 7th & 9th TO 12)
AREA DIAGRAM (8TH FLR)
AREA CALCULATION (8th FLR)
AREA CALCULATION (TYP FLR)
STAIR CASE AREA CALC (8th FLR)
STAIR CASE AREA CALC (TYP FLR)
BALCONY AREA CALC (8th FLR)
BALCONY AREA CALC (TYP FLR)
FORM II
AMISH & ASSOCIATES
OPEN TO SKY
1.50 M / WIDE PASSAGE
REFUGE AREA
OH WATER TANK
LIFT MACHINE ROOM
TERRACE FLR
SHOP
6/7