PRODUCED BY AN AUTODESK EDUCATIONAL PRODUCT

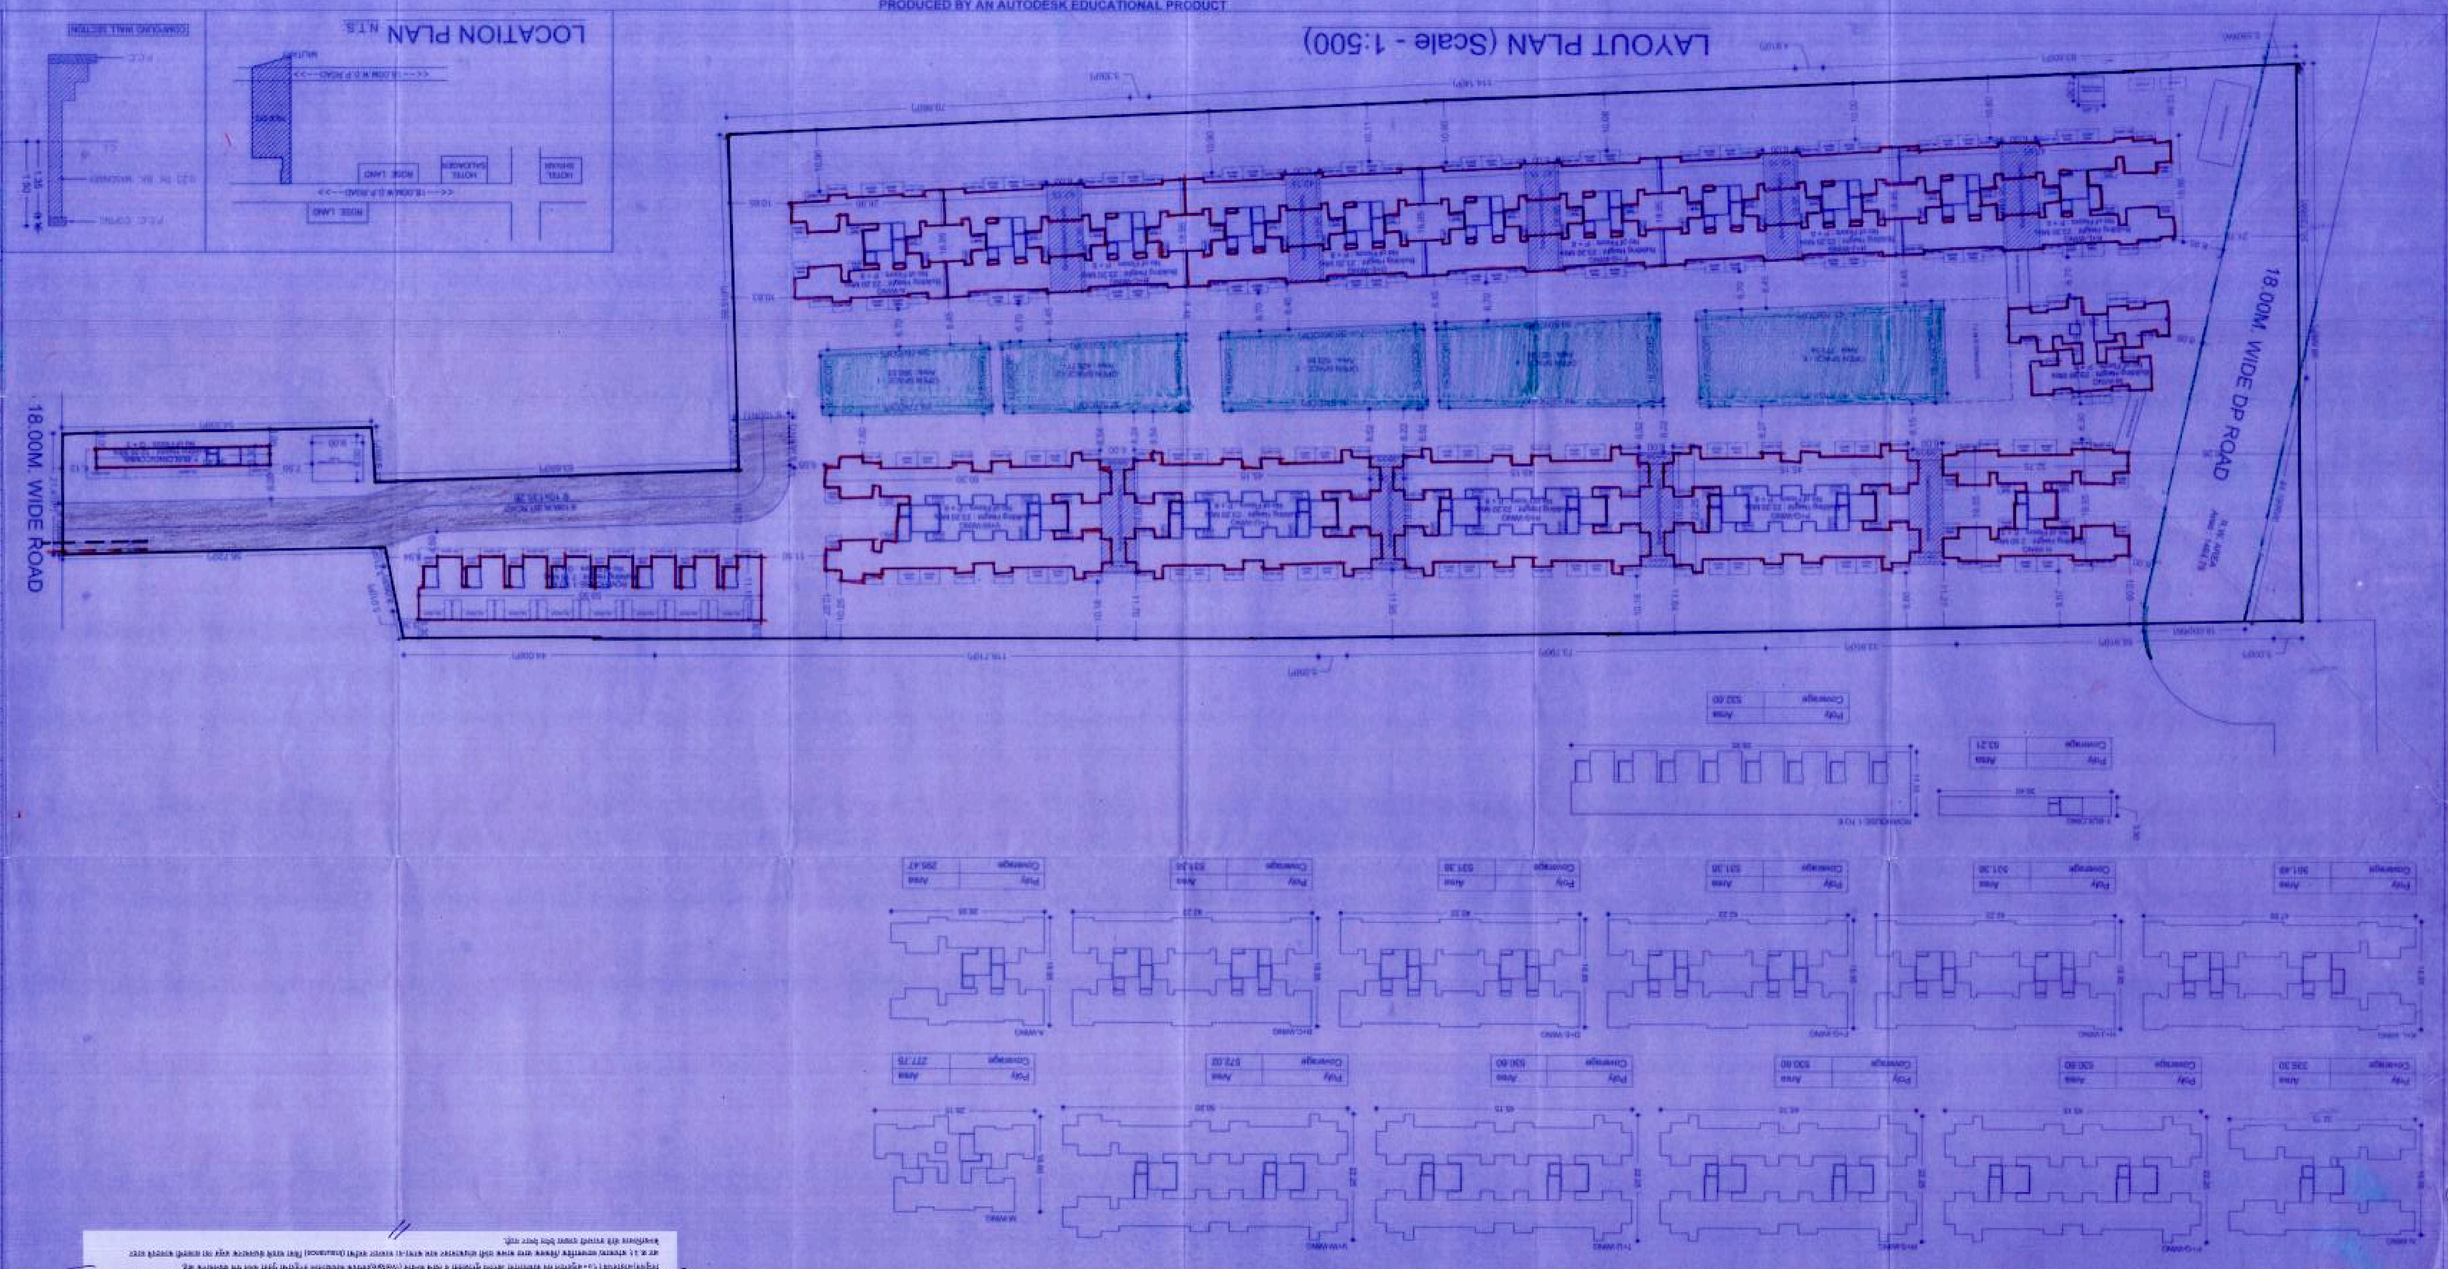

BUILDING WISE FSI STATEMENT

| BUILDING | FSI AREA | | | | | | | BALCONY | | | | | | | STAIRS | | | | | | |