PRODUCED BY AN AUTODESK EDUCATIONAL PRODUCT

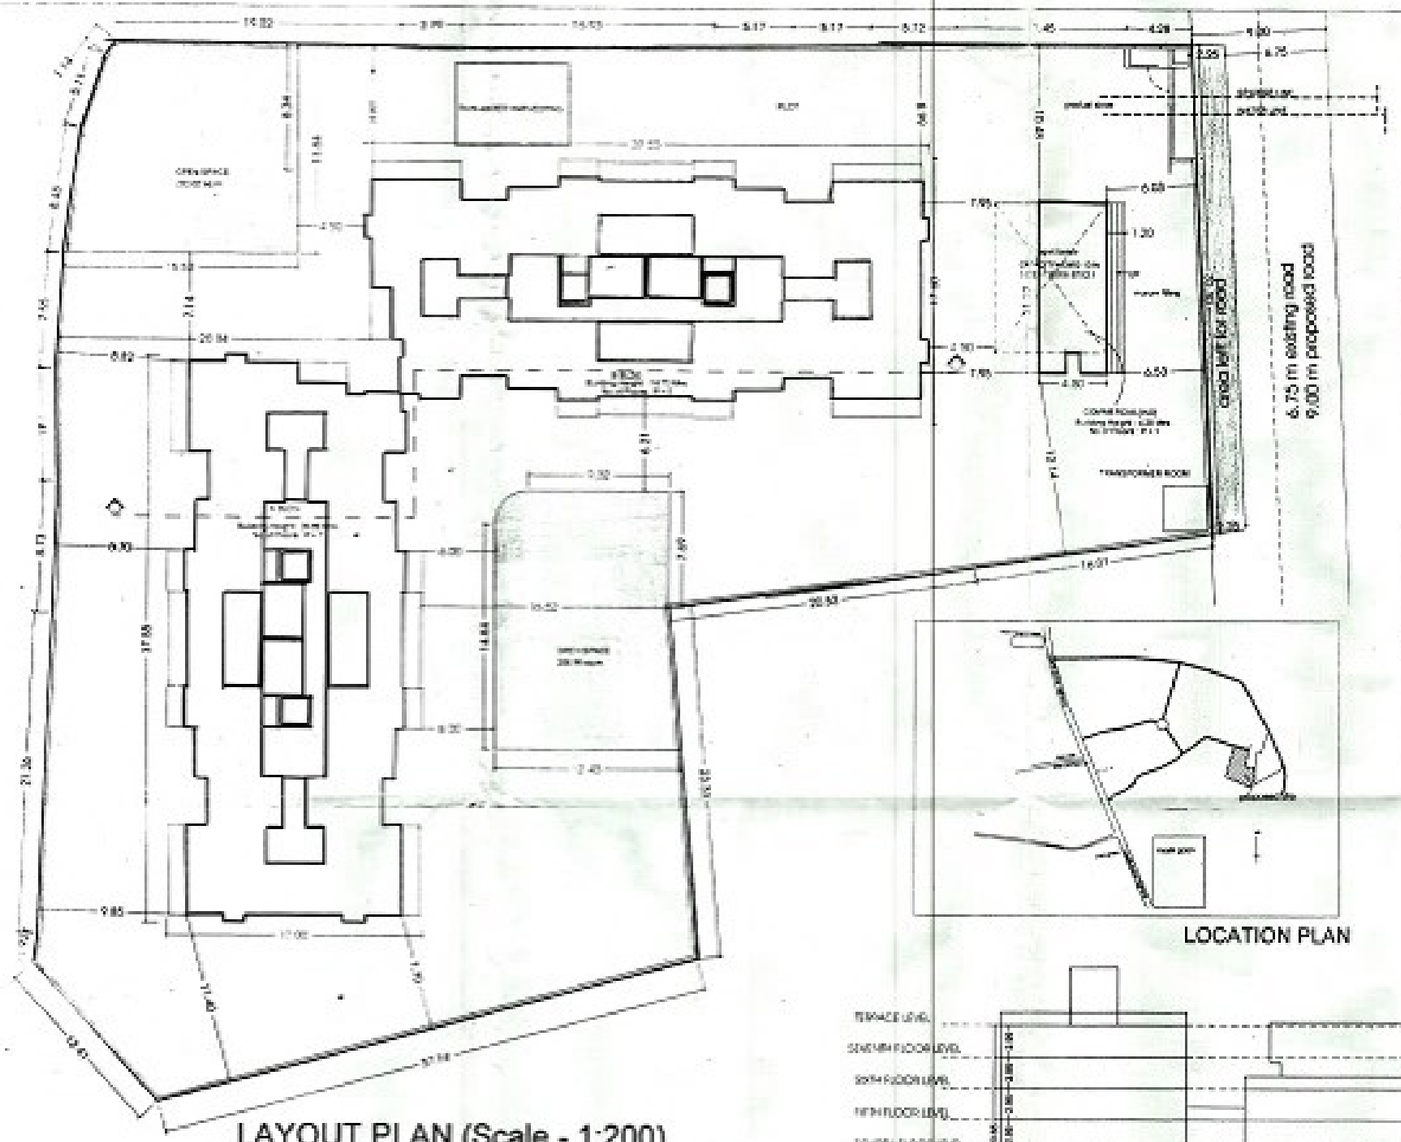

LAYOUT PLAN (Scale - 1:200)

LOCATION PLAN

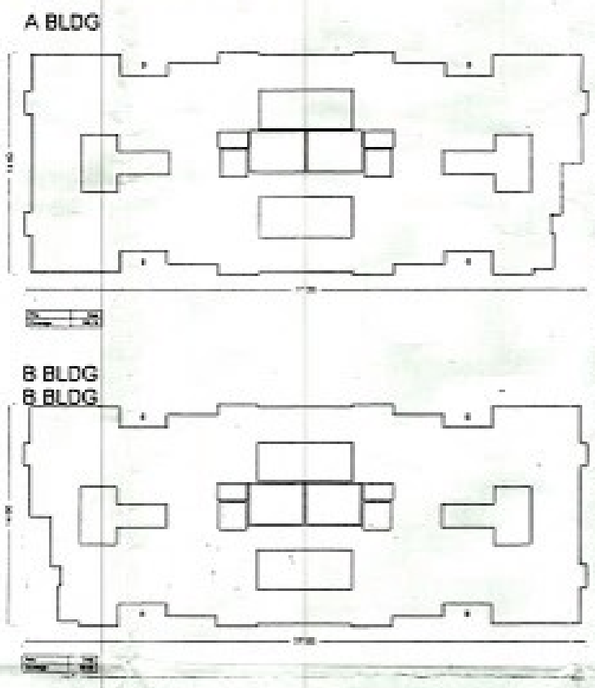

COMMERCIAL[IND]

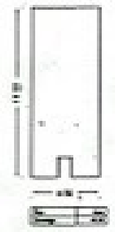

COVERAGE DETAILS

PERM COVERAGE	PERM COVERAGE WITH PREMIUM	PROPOSED COVERAGE	EXCESS COVERAGE IN PREMIUM
[illegible] %	-	[illegible]	0.00

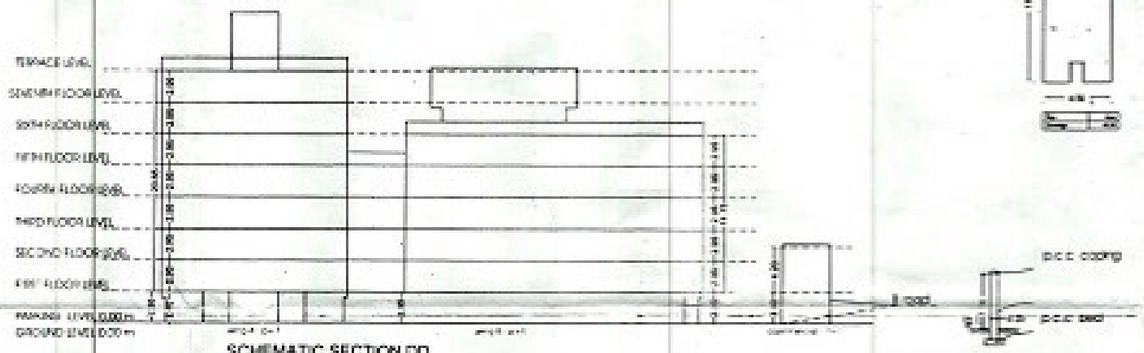

SCHEMATIC SECTION CD

compound wall section

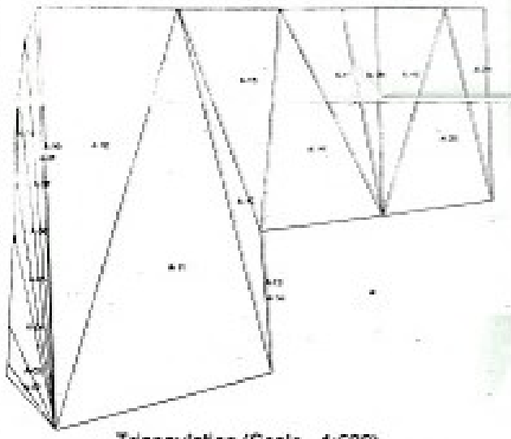

Triangulation (Scale - 1:500)

Triangle	Area
[illegible]	[illegible]
[illegible]	[illegible]
[illegible]	[illegible]