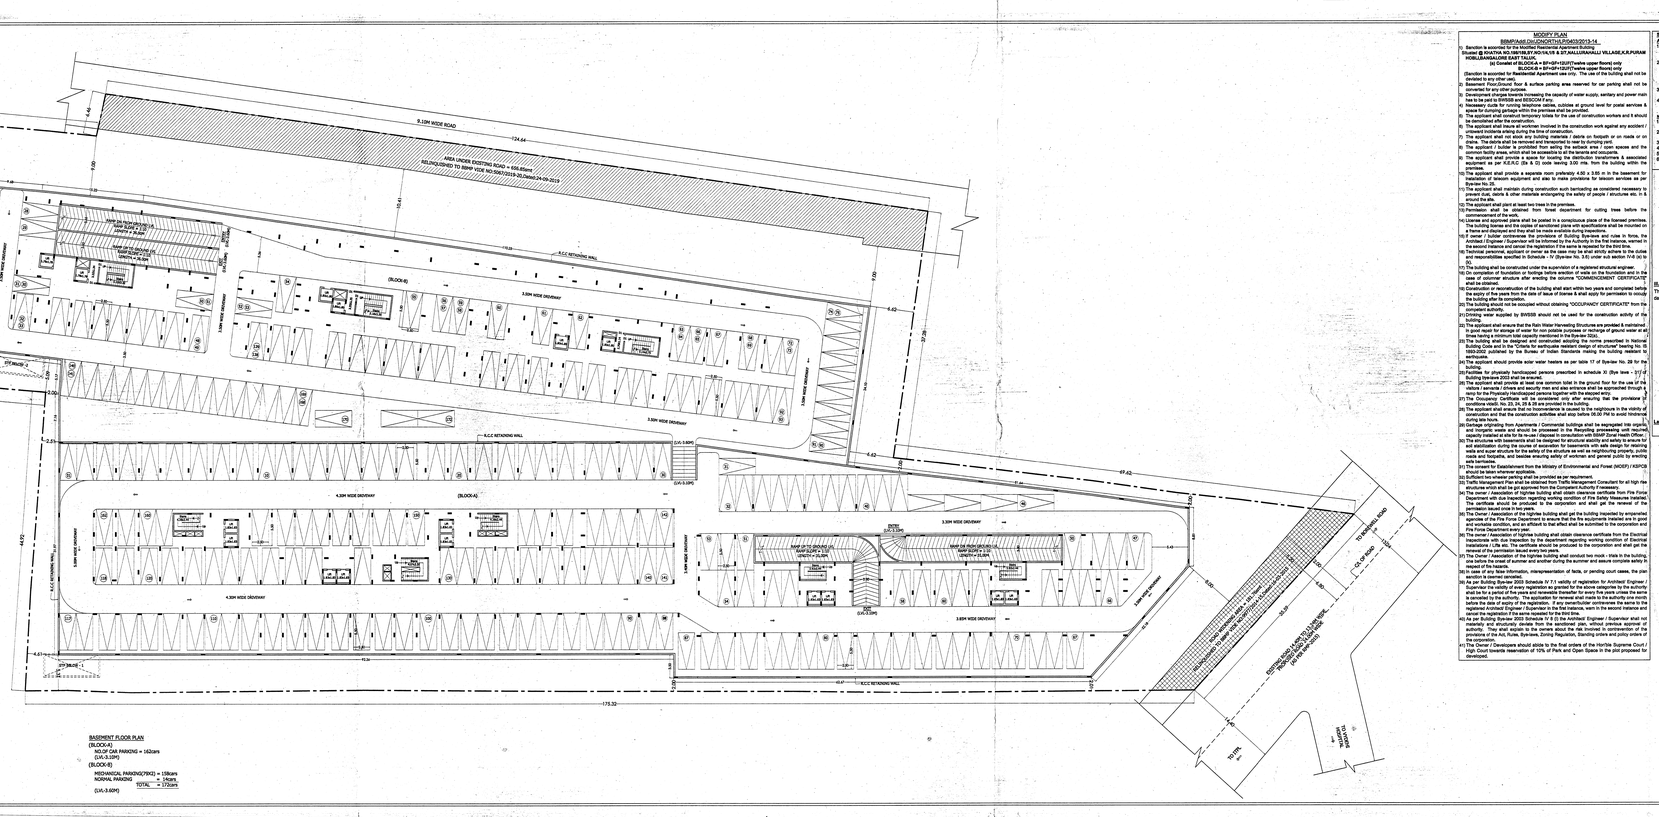
9.10M WIDE ROAD
NALA LINE (AS PER VILLAGE MAP)
(BLOCK-A)
(BLOCK-B)
3.50M WIDE DRIVEWAY
4.30M WIDE DRIVEWAY
3.00M WIDE DRIVEWAY
3.65M WIDE DRIVEWAY
R.C.C RETAINING WALL
RAMP SLOPE = 1:10
LENGTH = 9.00M
RAMP SLOPE = 1:10
LENGTH = 9.00M
ROAD SLOPE 1:15
ROAD SLOPE 1:15
TO STPL
TO STPL
TO BBMP ROAD
