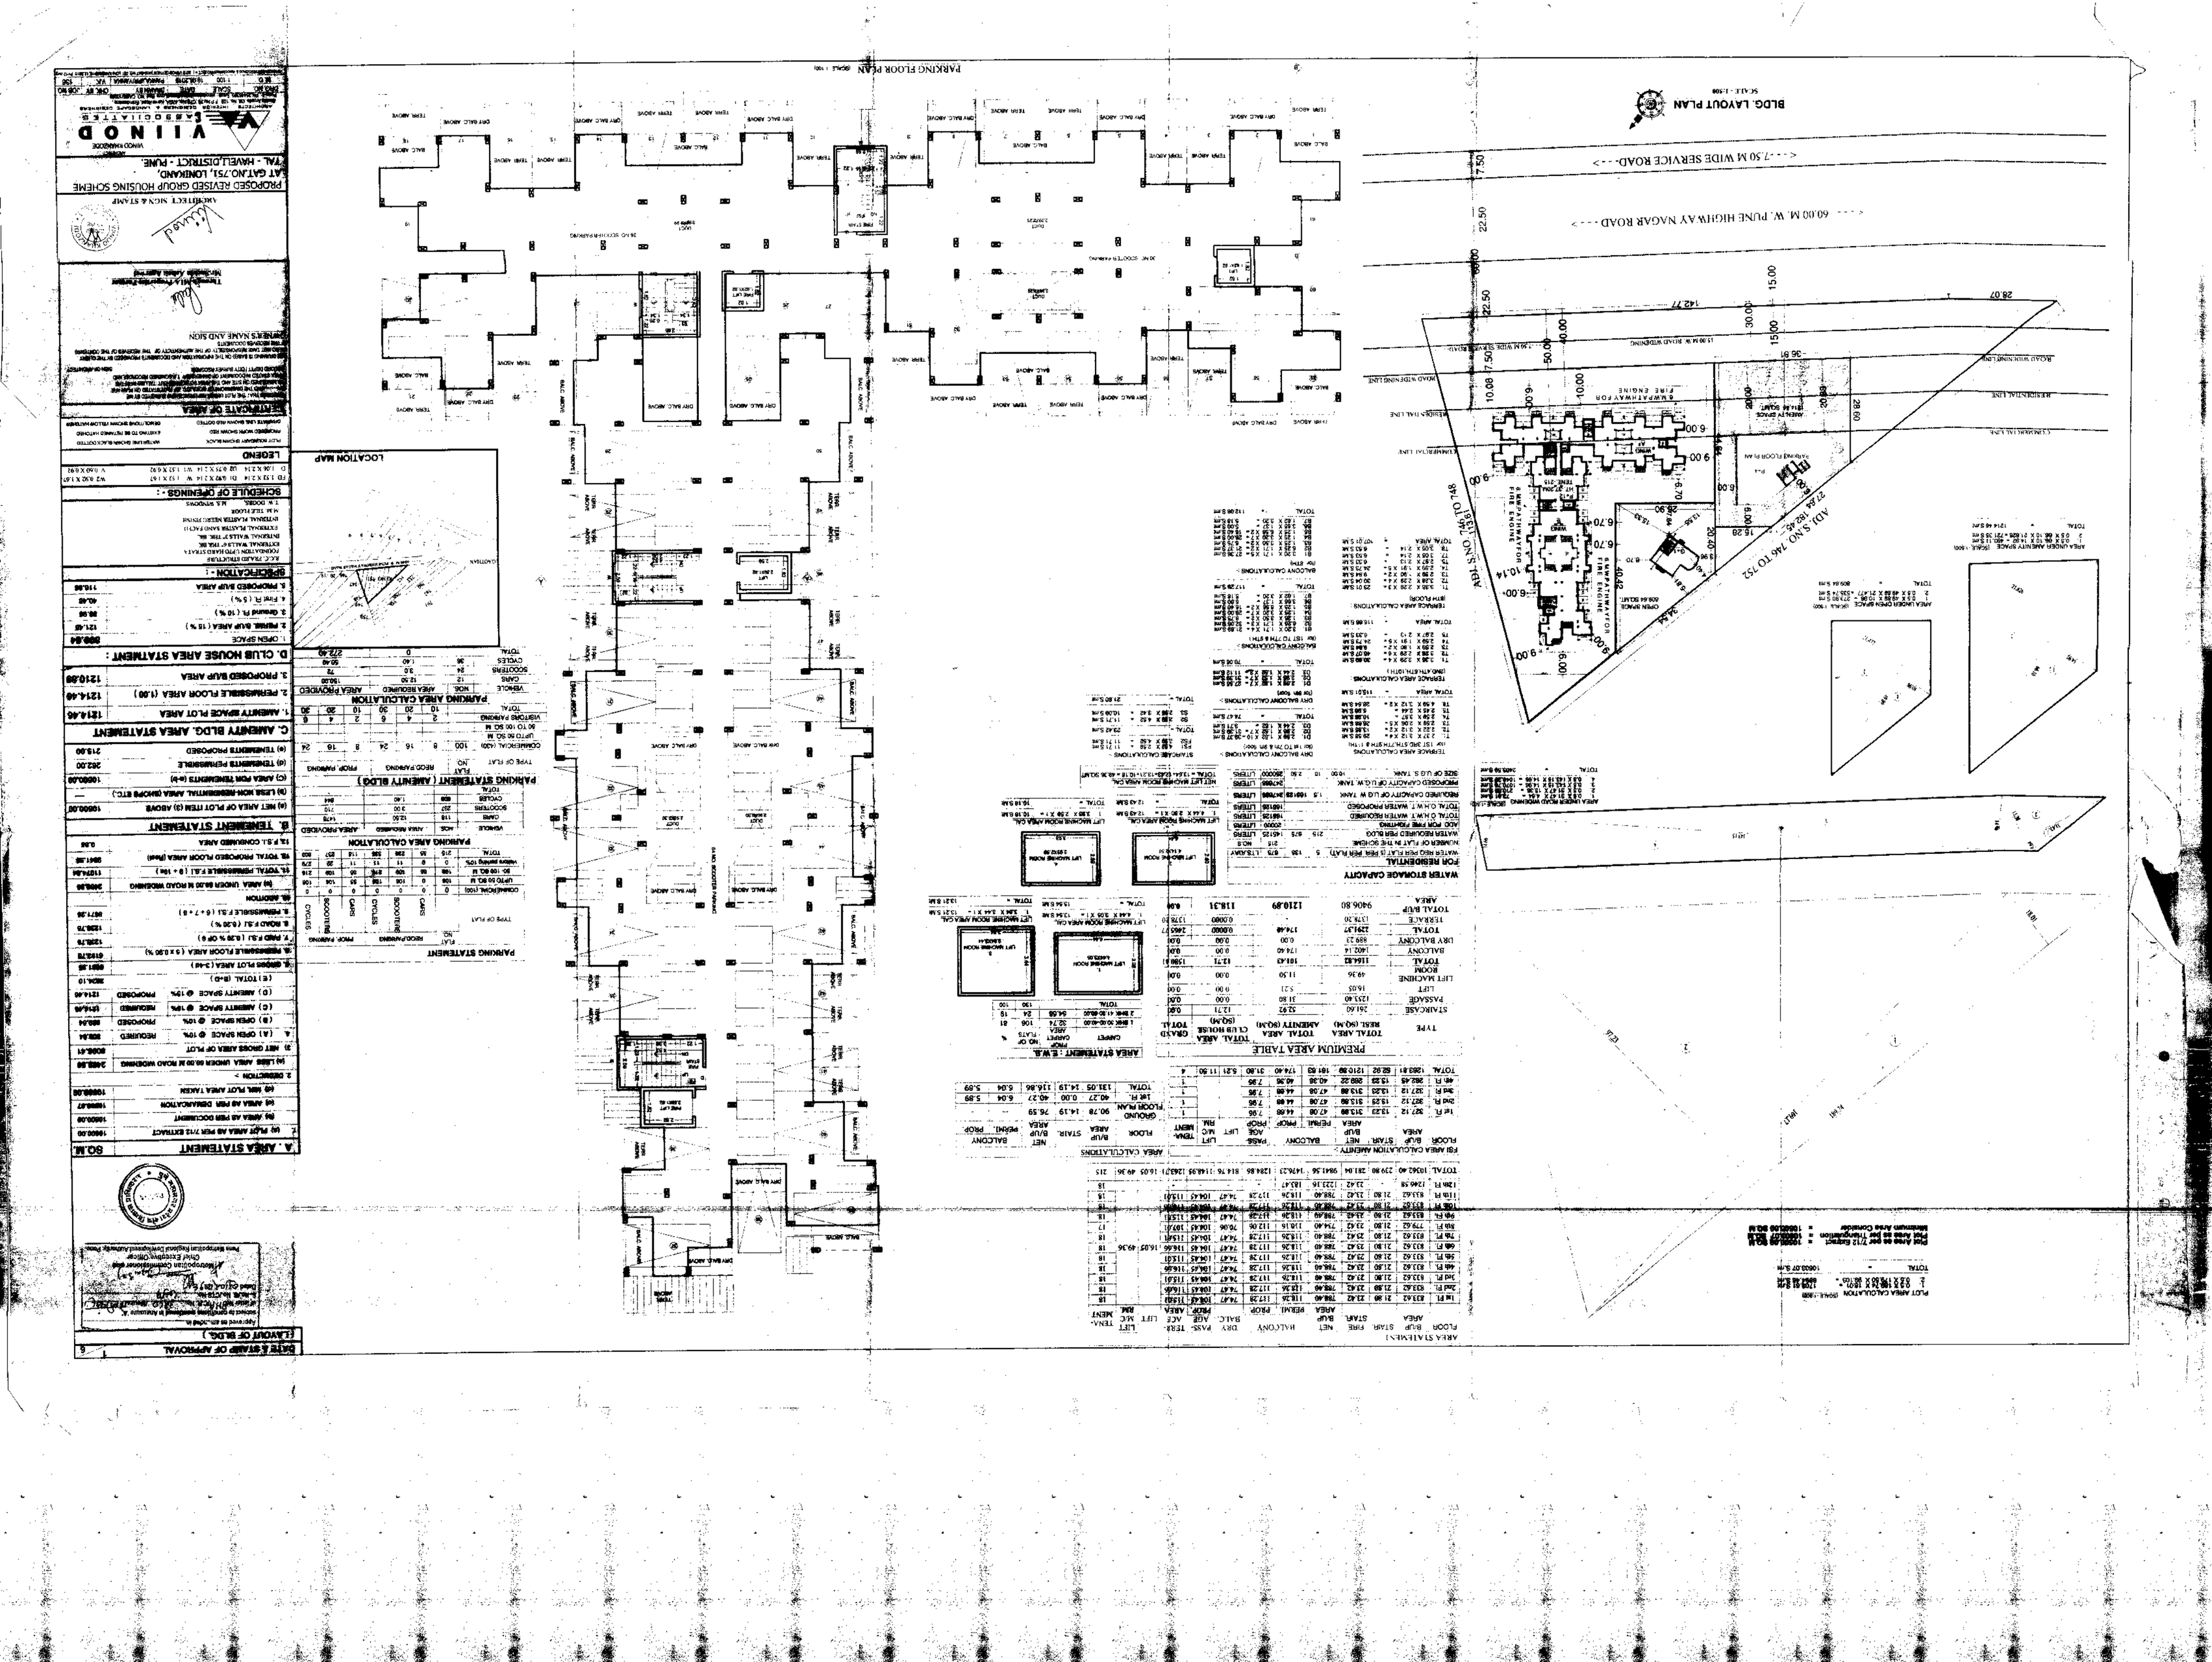
PROPOSED REVISED GROUP HOUSING SCHEME
AT GAT.NO.751, LONIKAND,
TAL - HAVELI DISTRICT - PUNE.
VIINOD ASSOCIATES
ARCHITECT SIGN & STAMP
A. AREA STATEMENT
B. TENEMENT STATEMENT
C. AMENITY BLDG. AREA STATEMENT
D. CLUB HOUSE AREA STATEMENT :
E. PARKING STATEMENT ( AMENITY BLDG )
PARKING AREA CALCULATION
PARKING STATEMENT
LOCATION MAP
SCHEDULE OF OPENINGS :
LEGEND
ESTIMATE OF AREA
PARKING FLOOR PLAN
BLDG. LAYOUT PLAN
PLOT AREA CALCULATION
AREA STATEMENT
PREMIUM AREA TABLE
WATER STORAGE CAPACITY
FSI AREA CALCULATION AMENITY
AREA CALCULATIONS
DATE & STAMP OF APPROVAL
(LAYOUT OF BLDG.)