


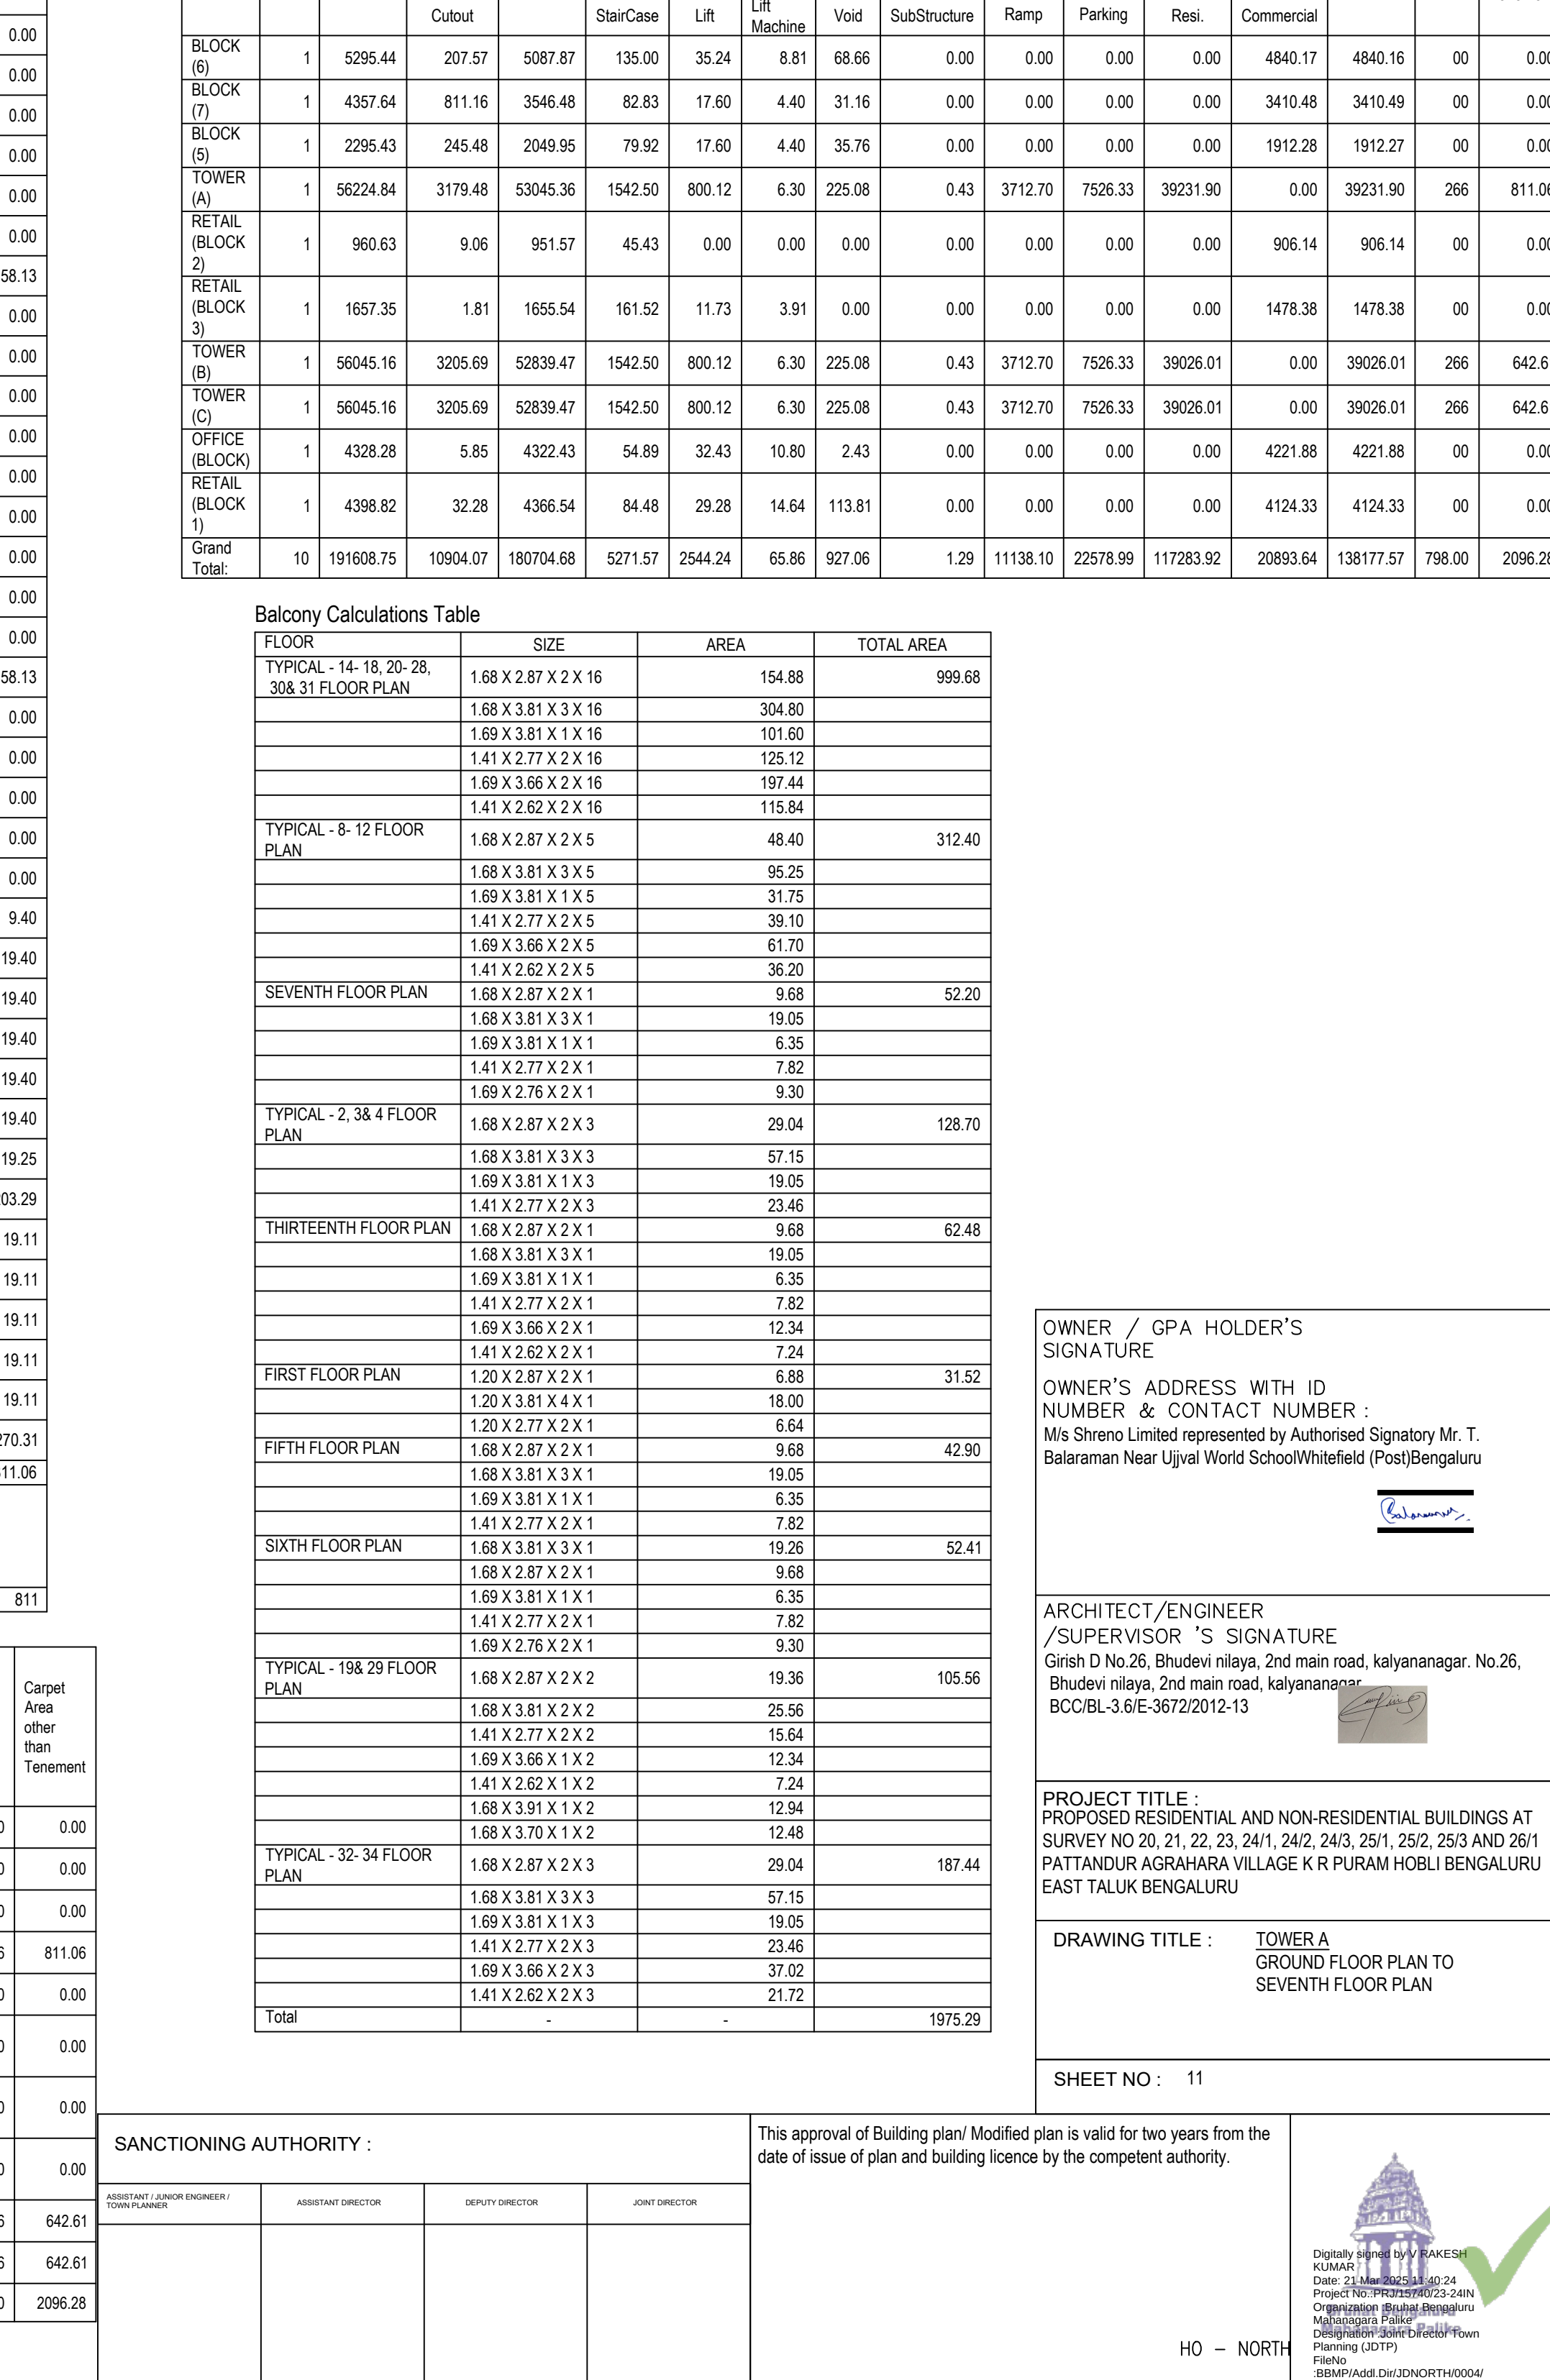
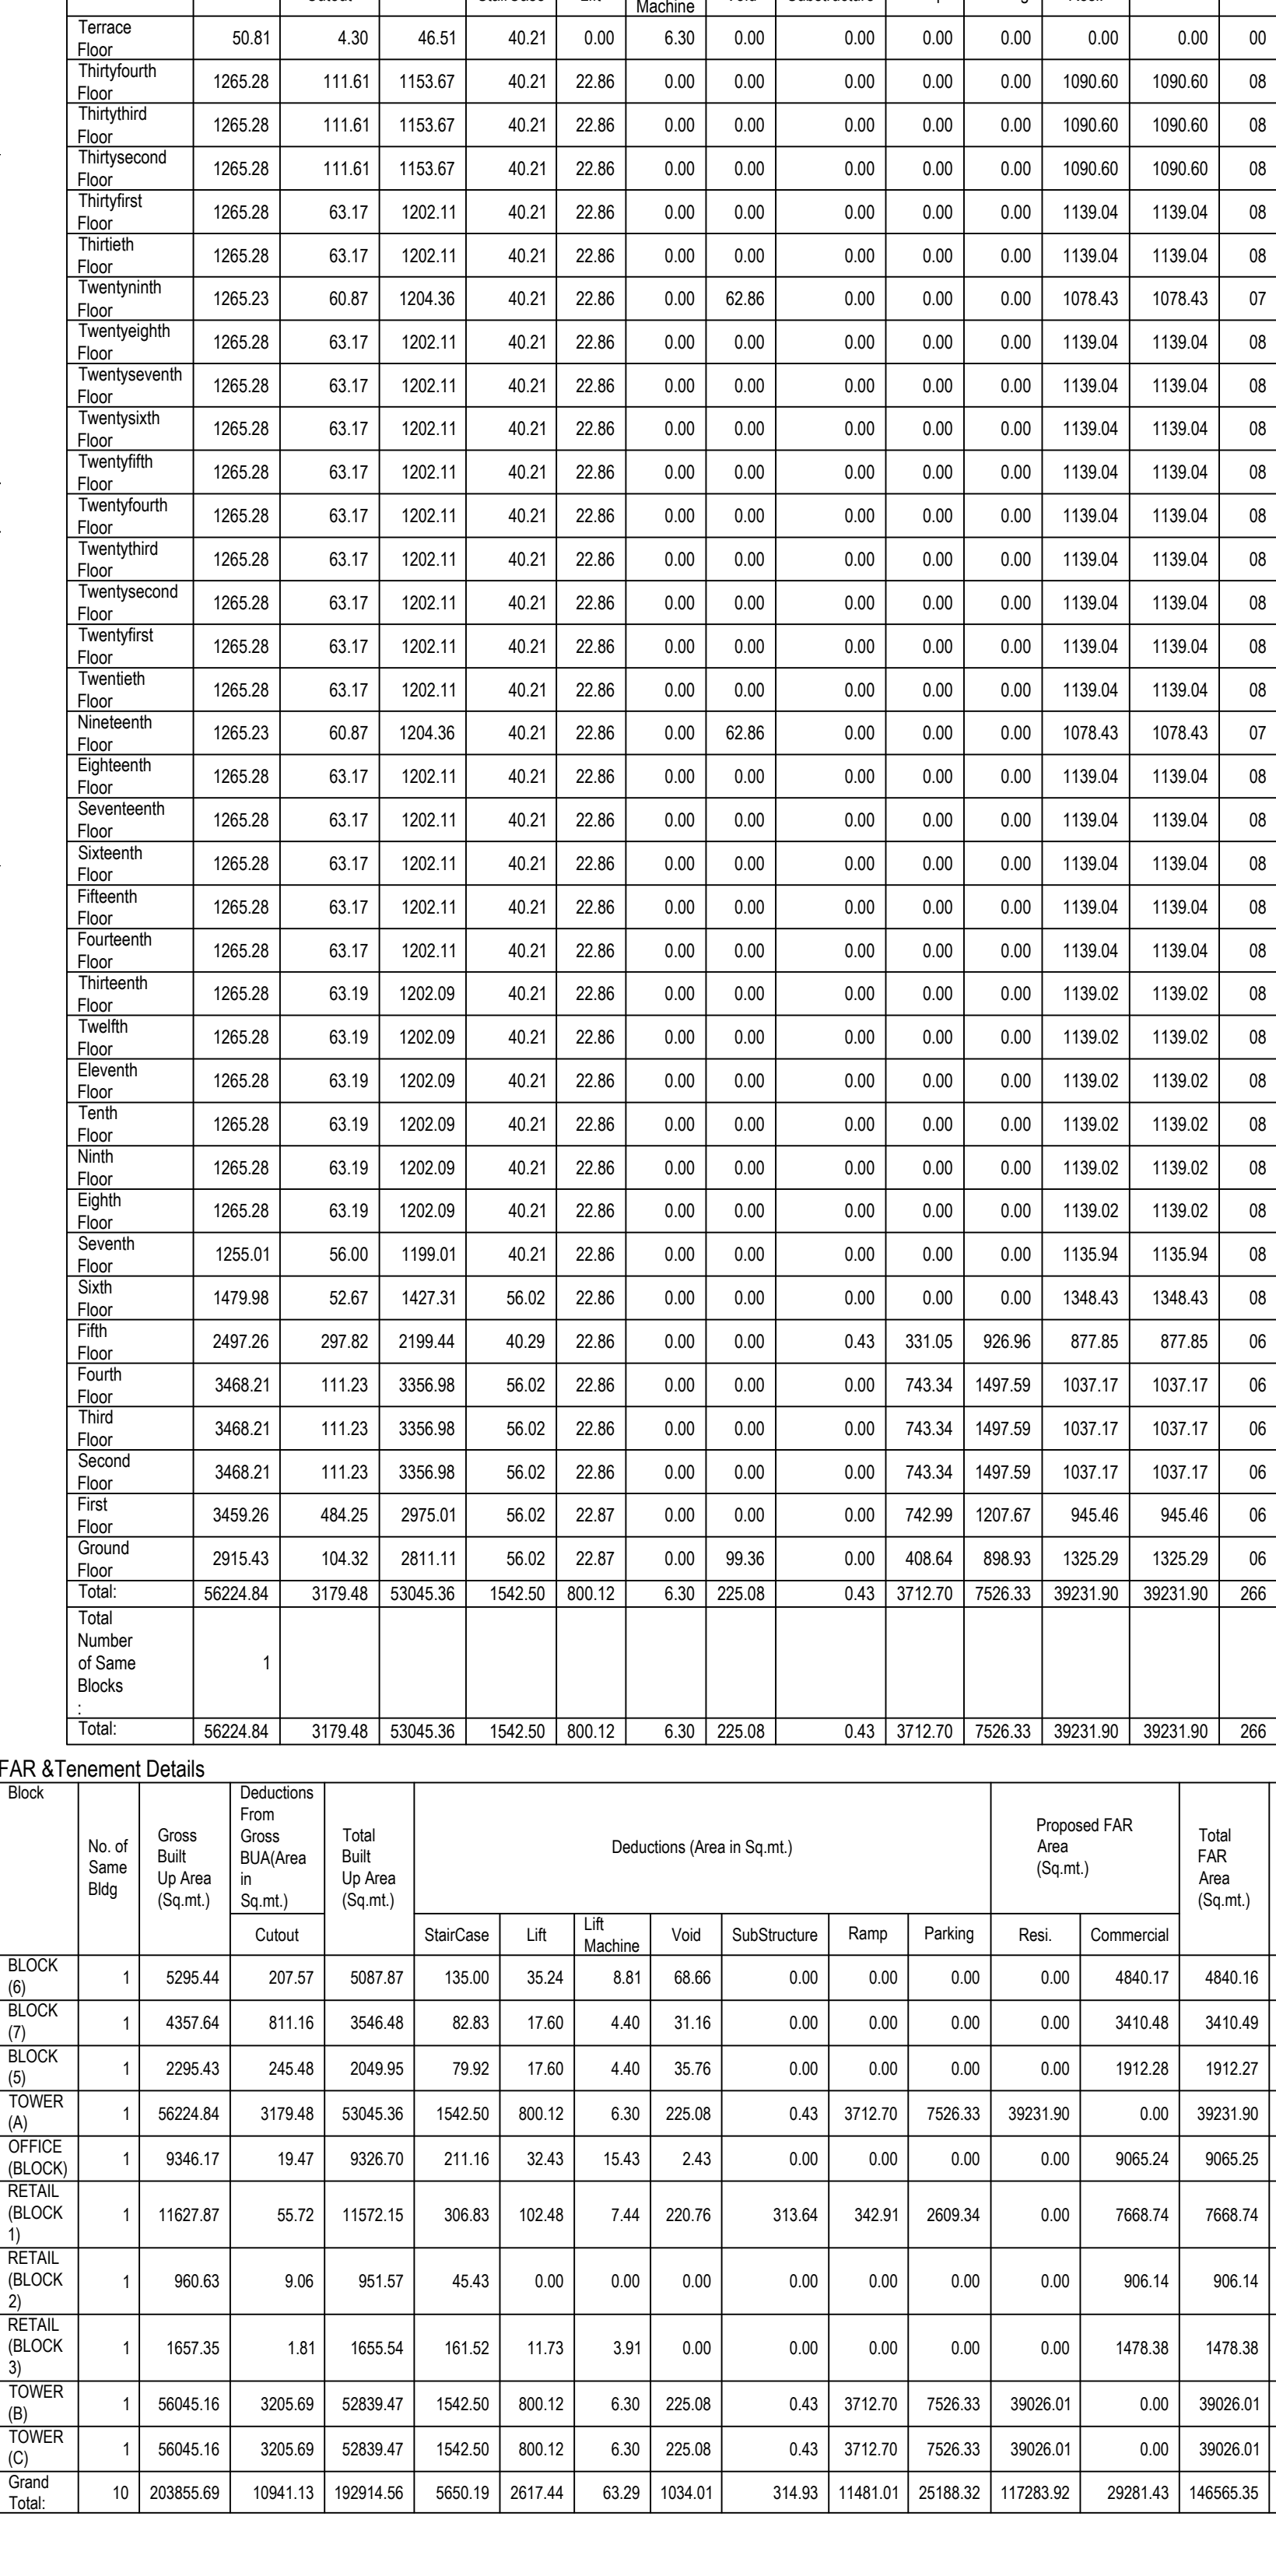
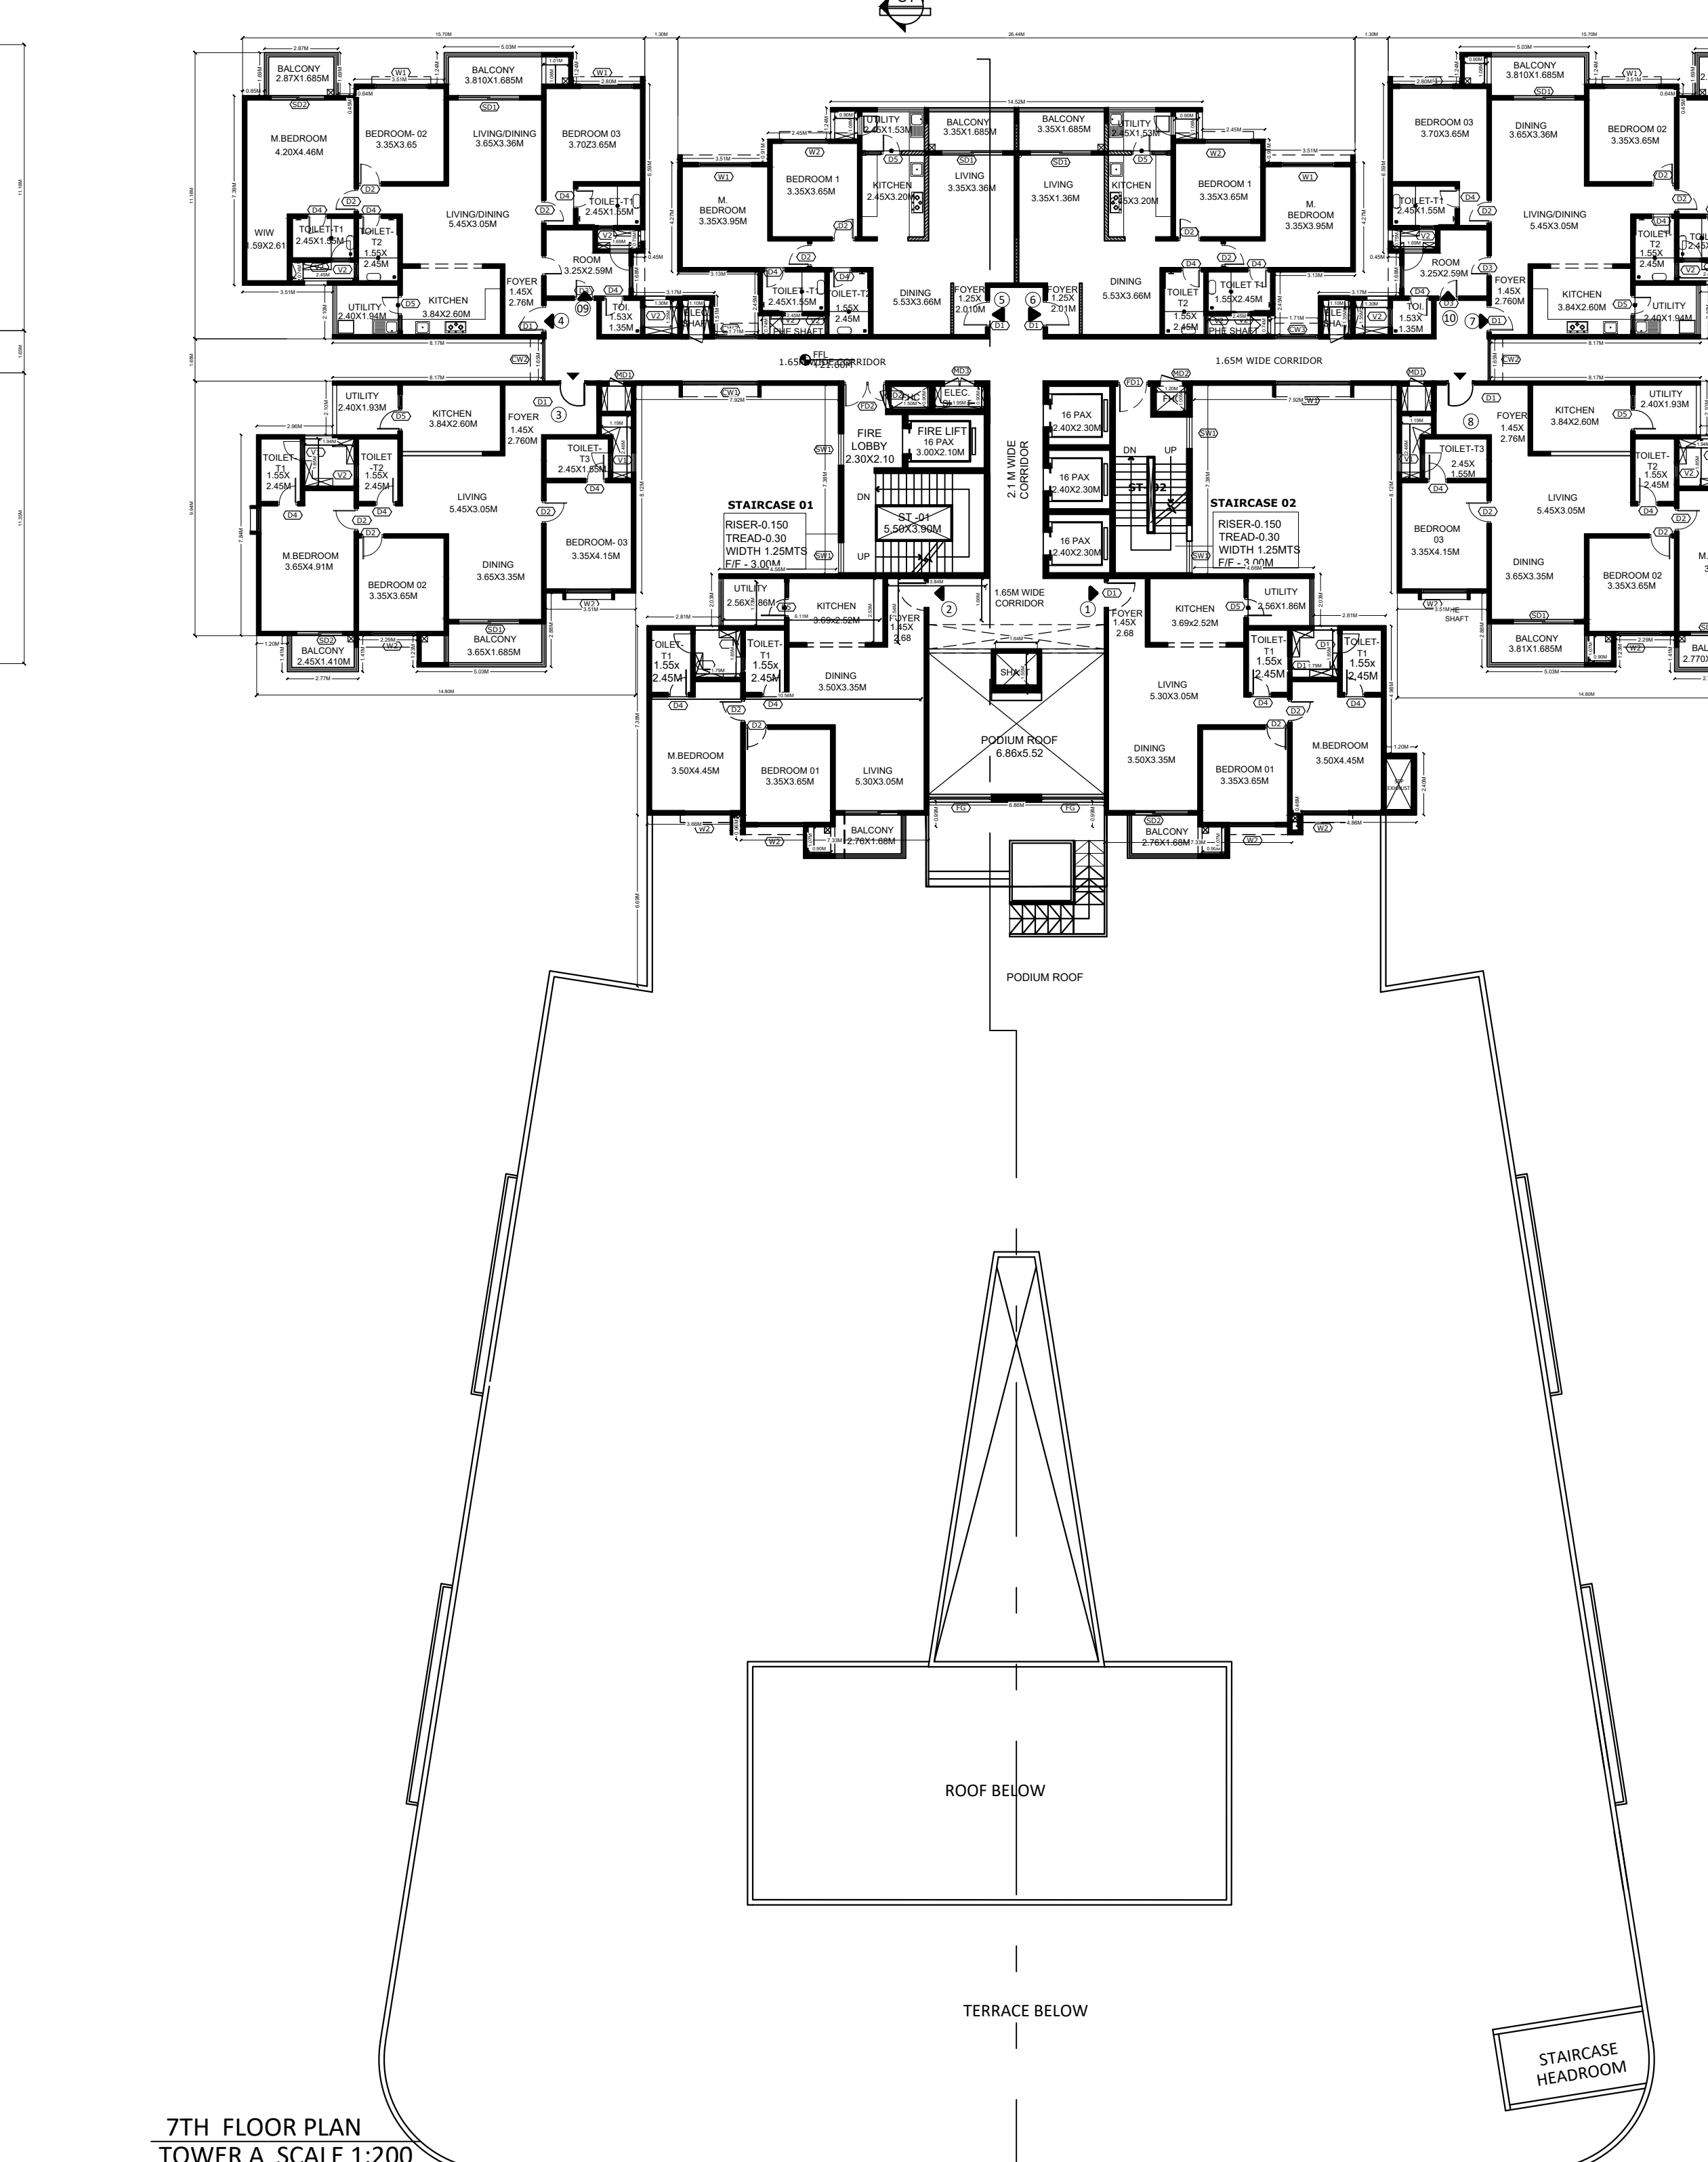
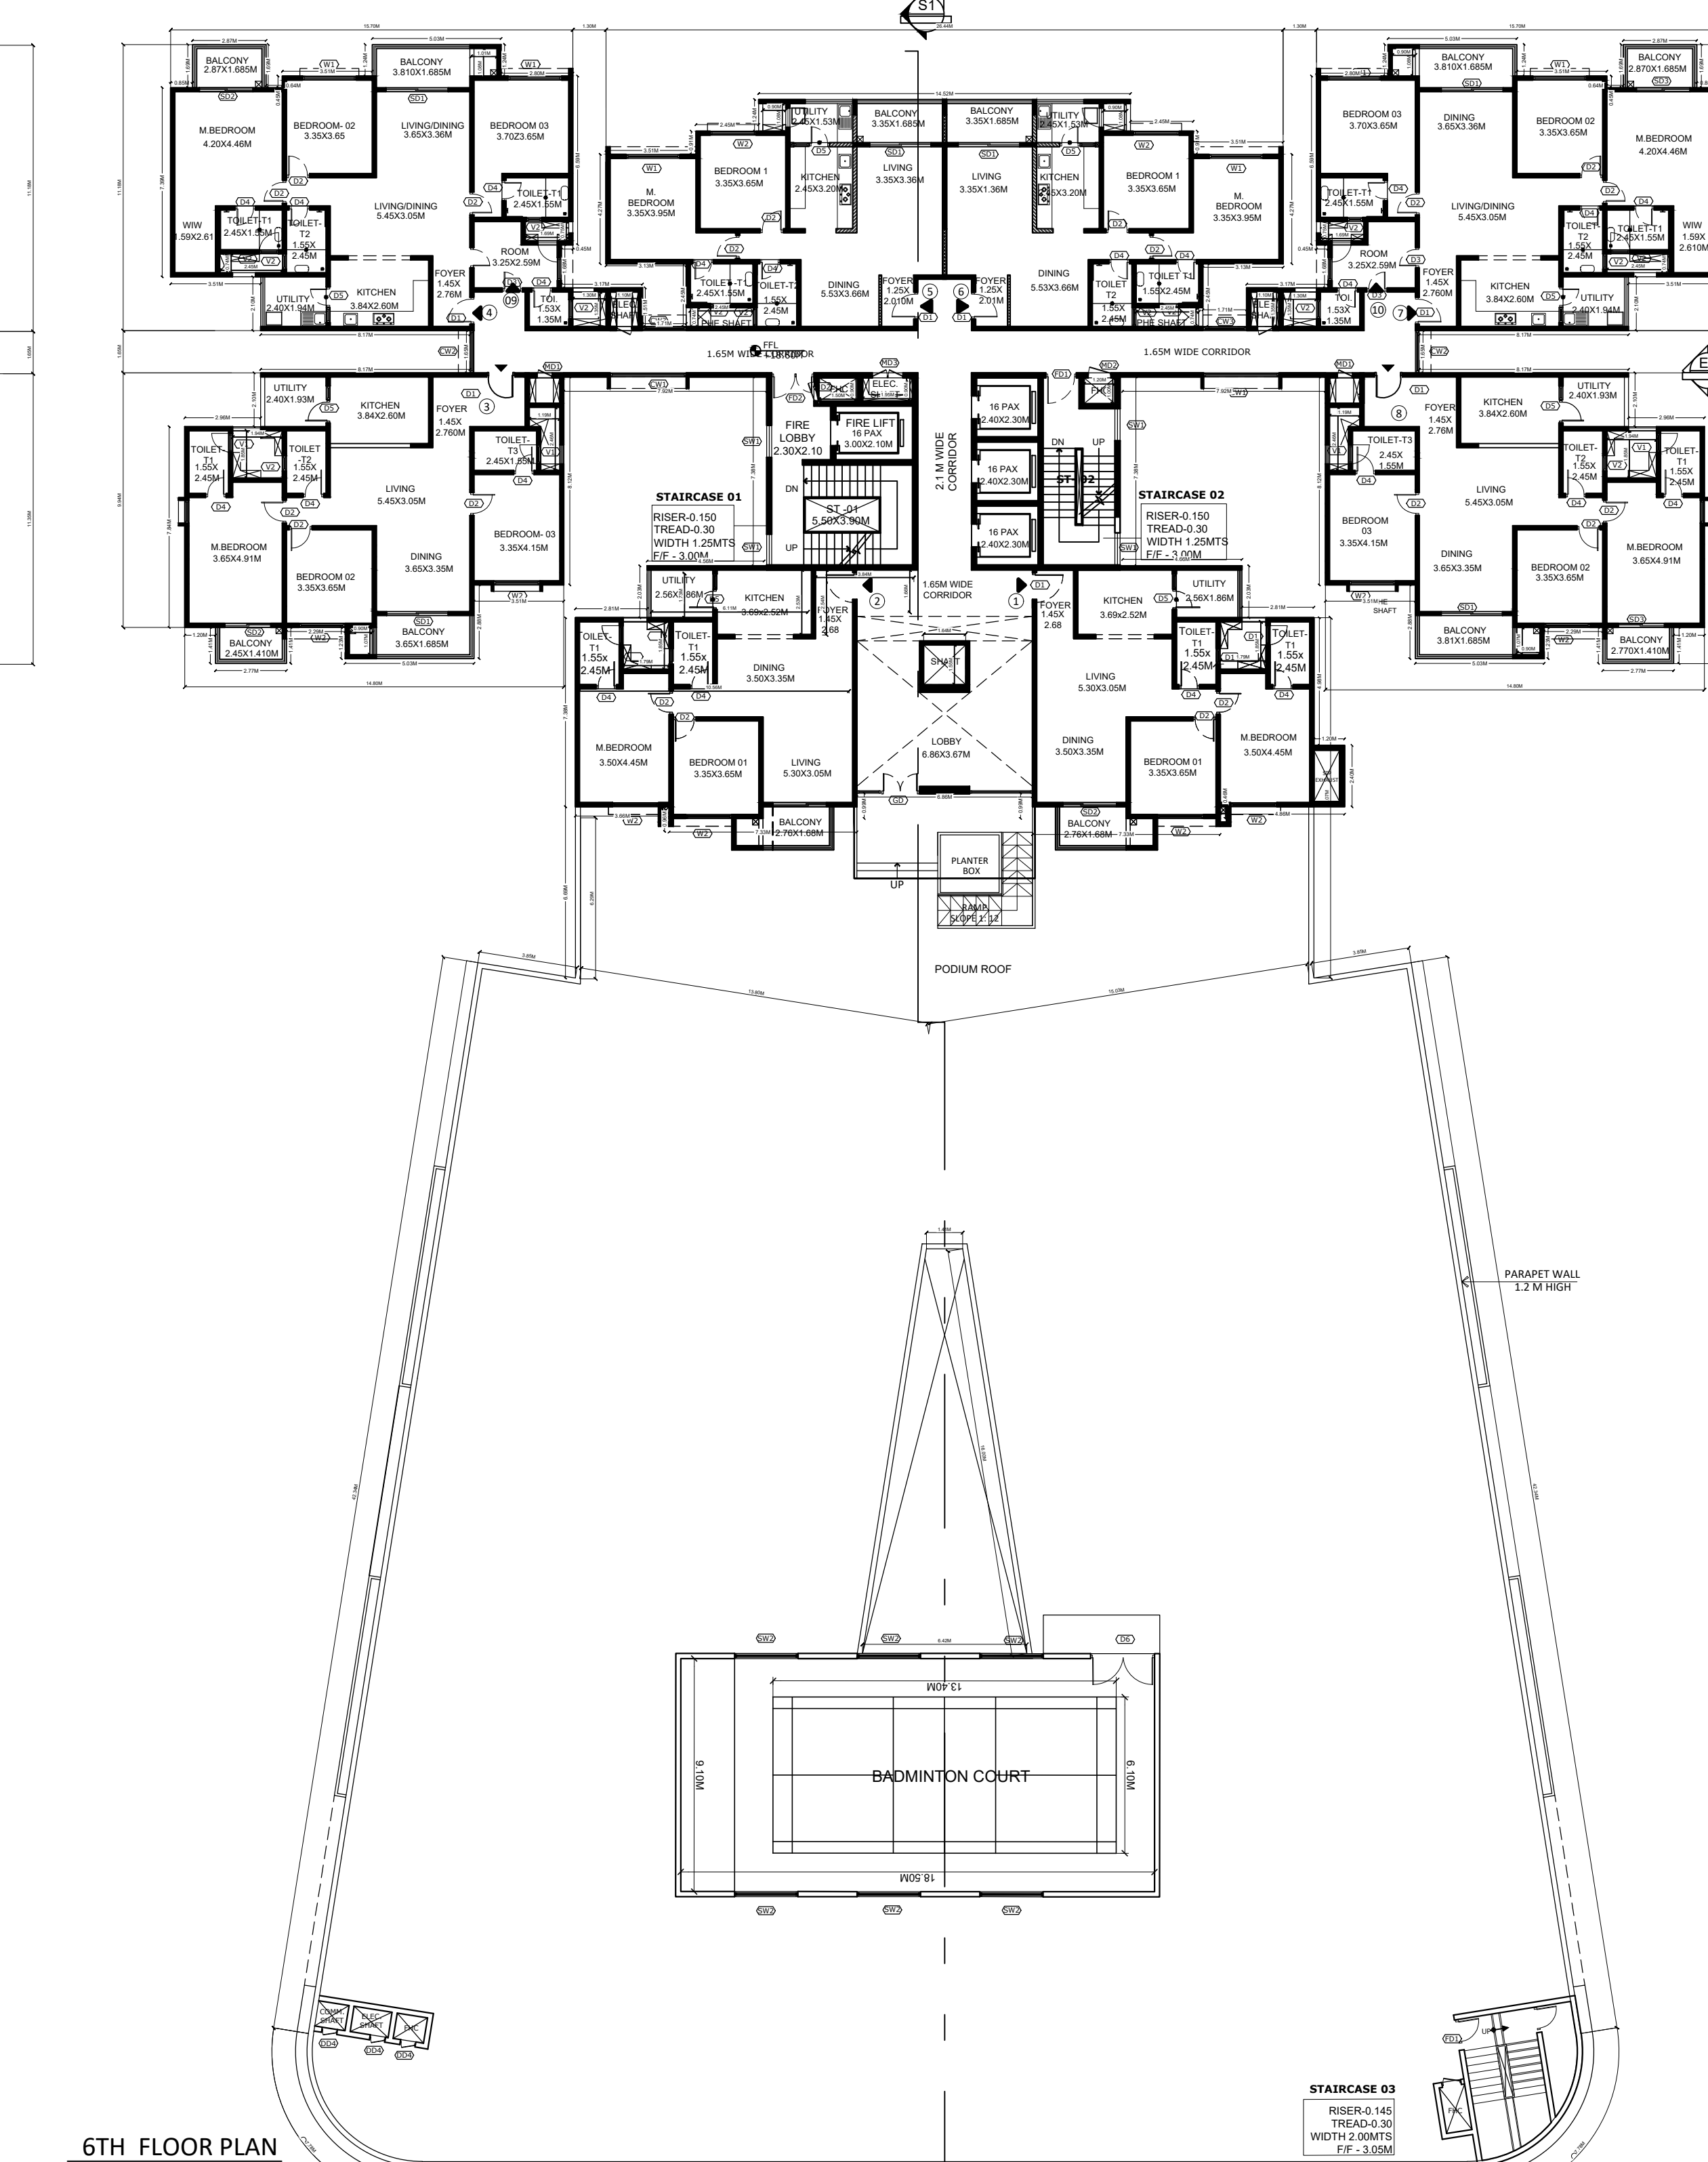
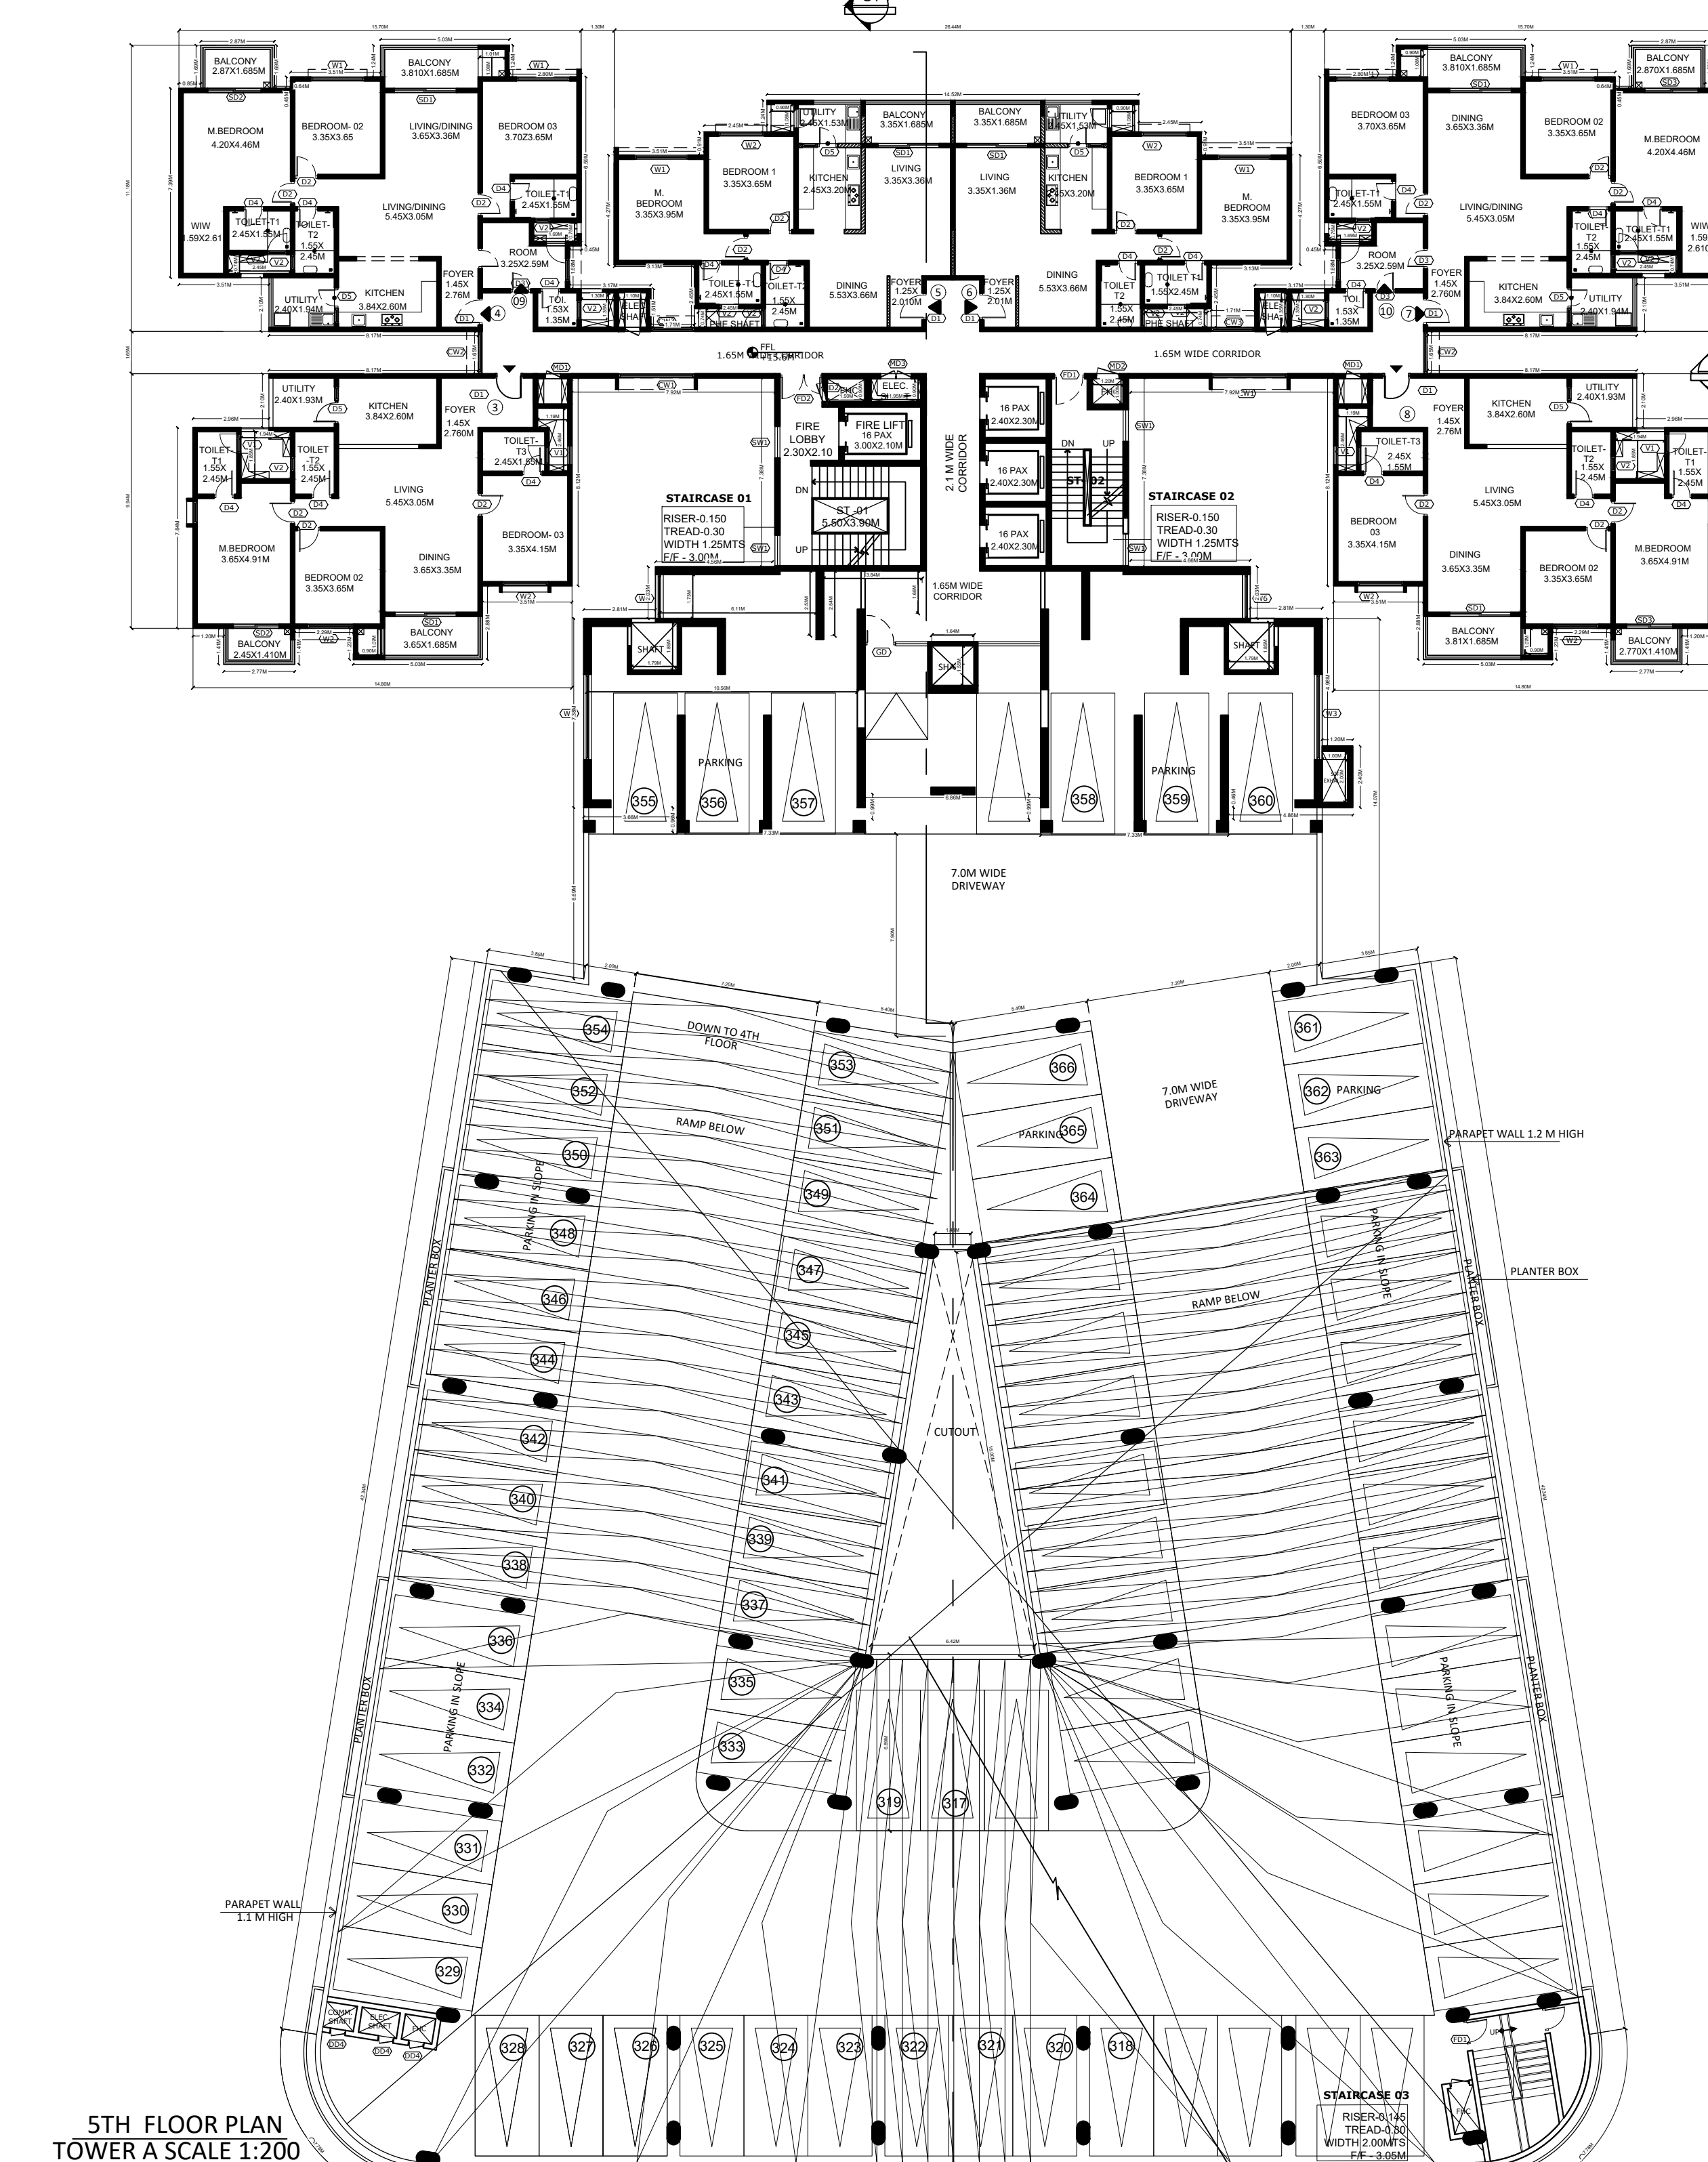
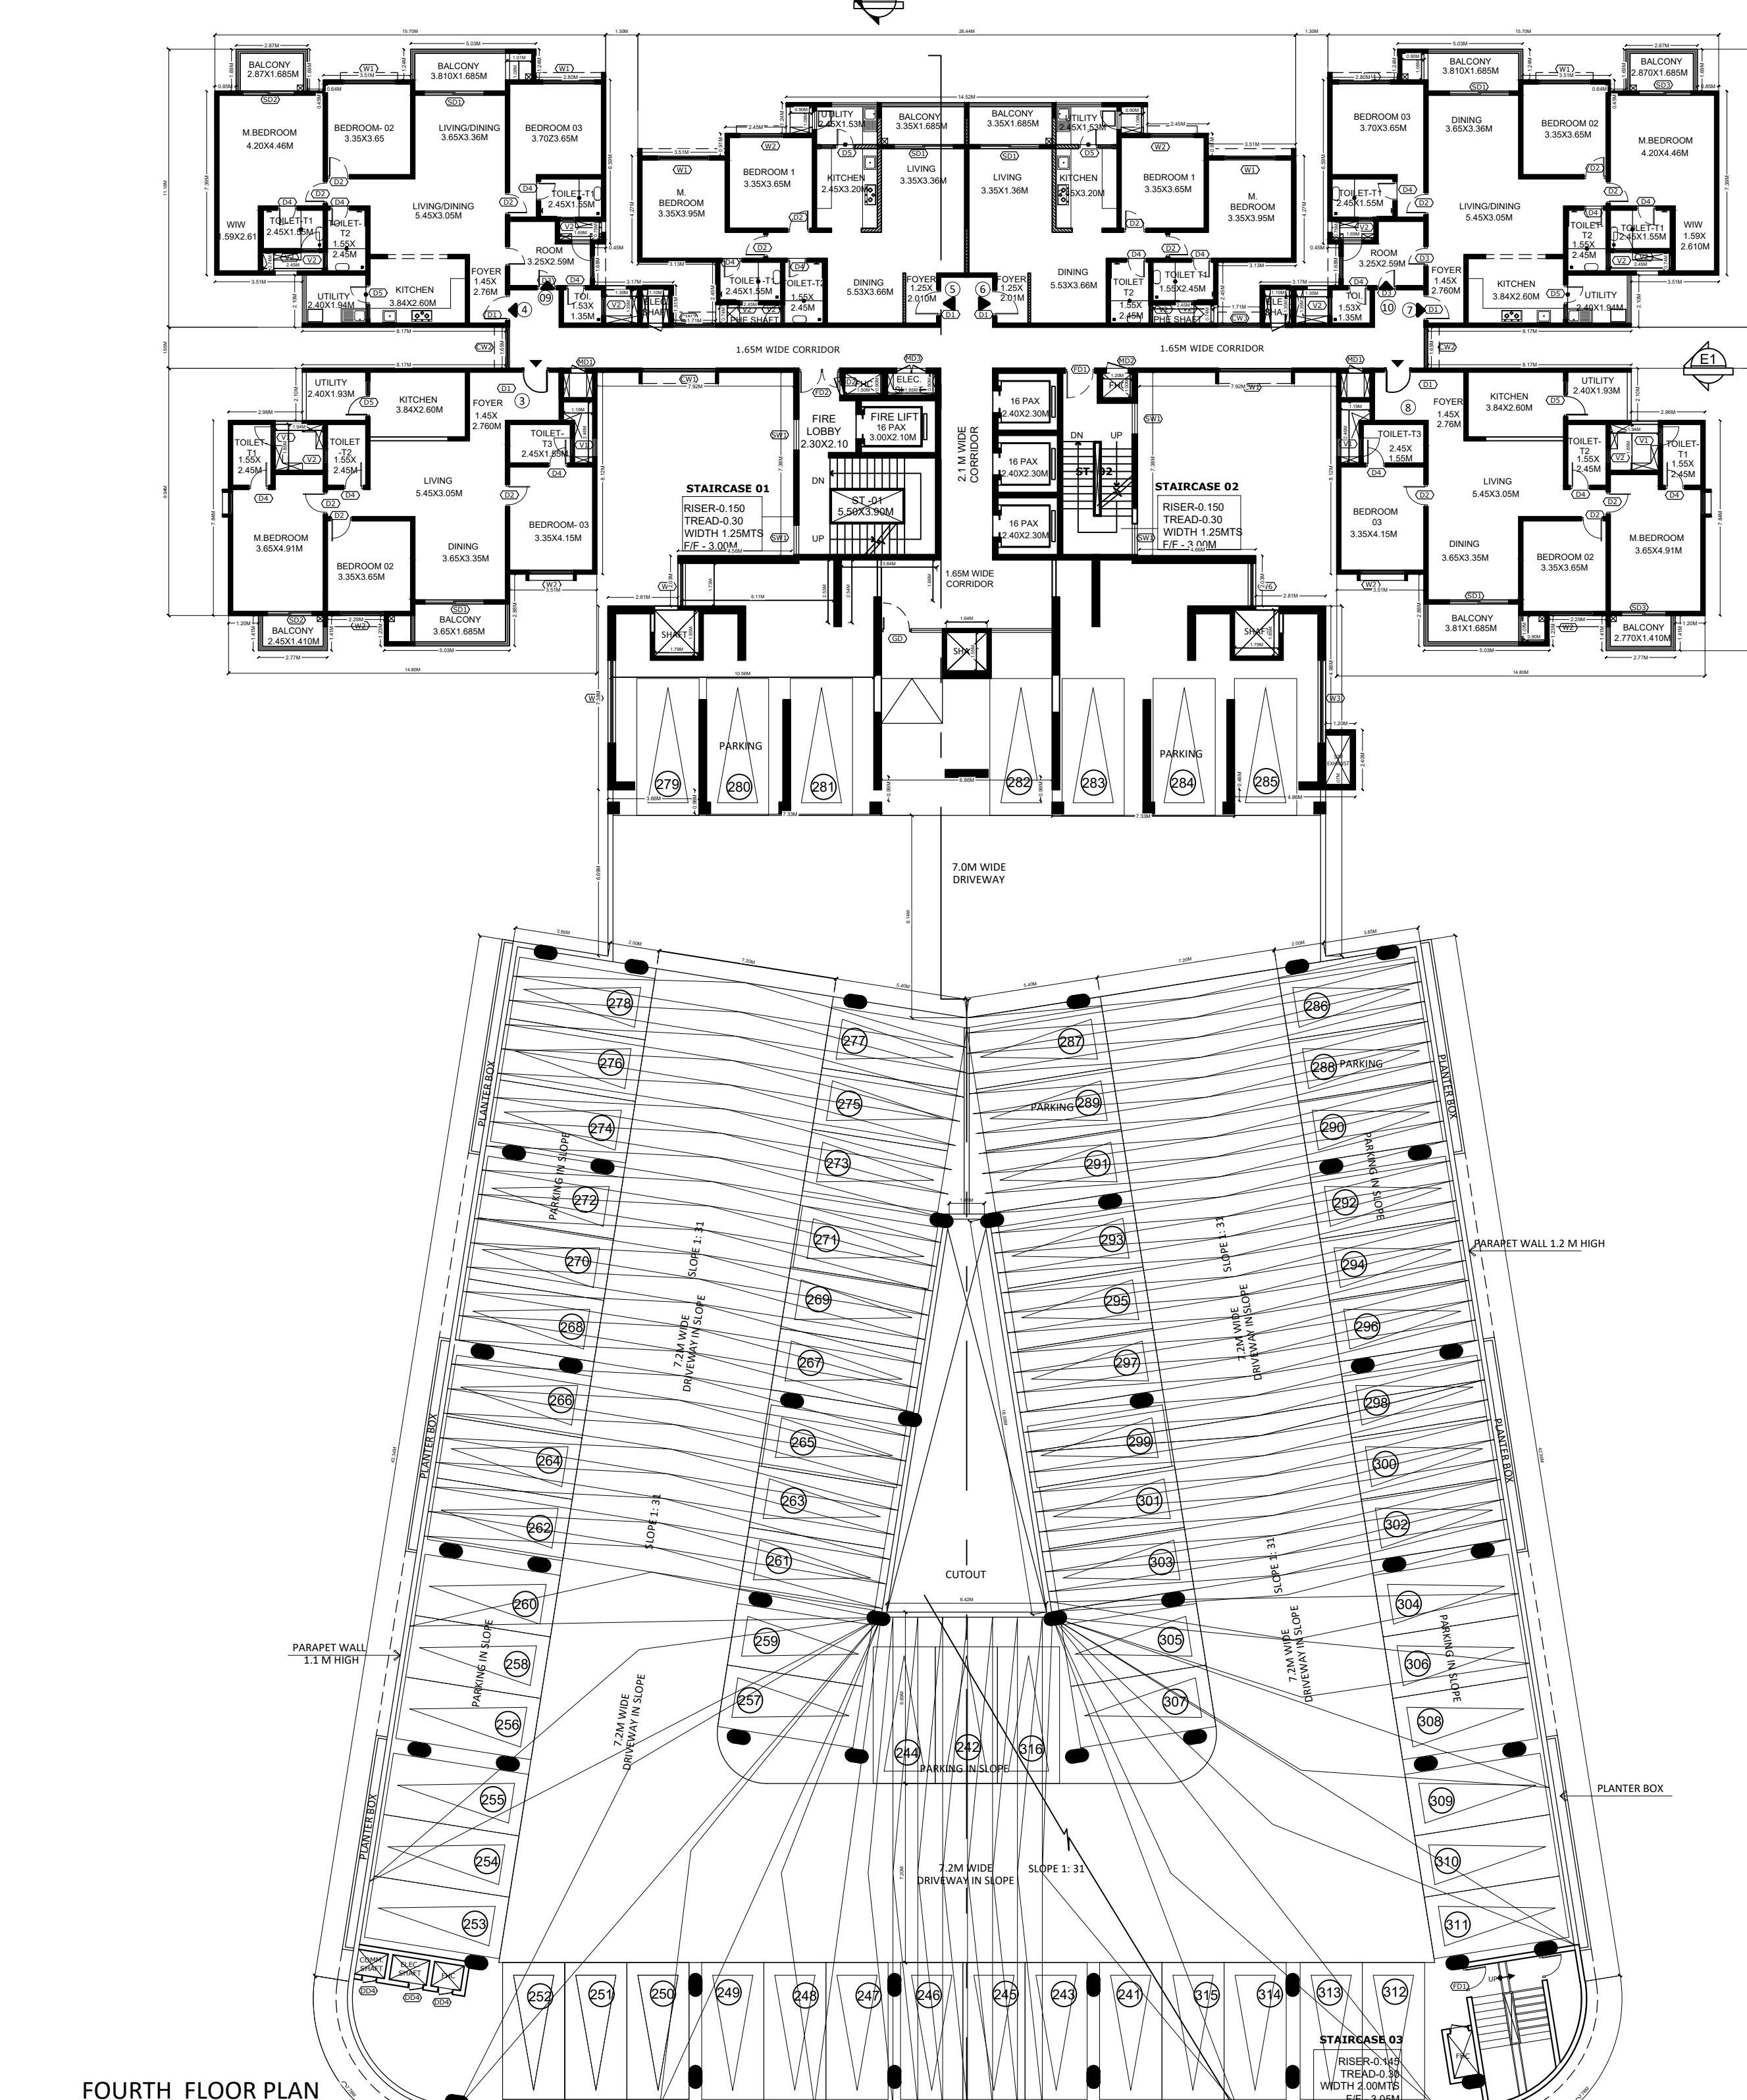
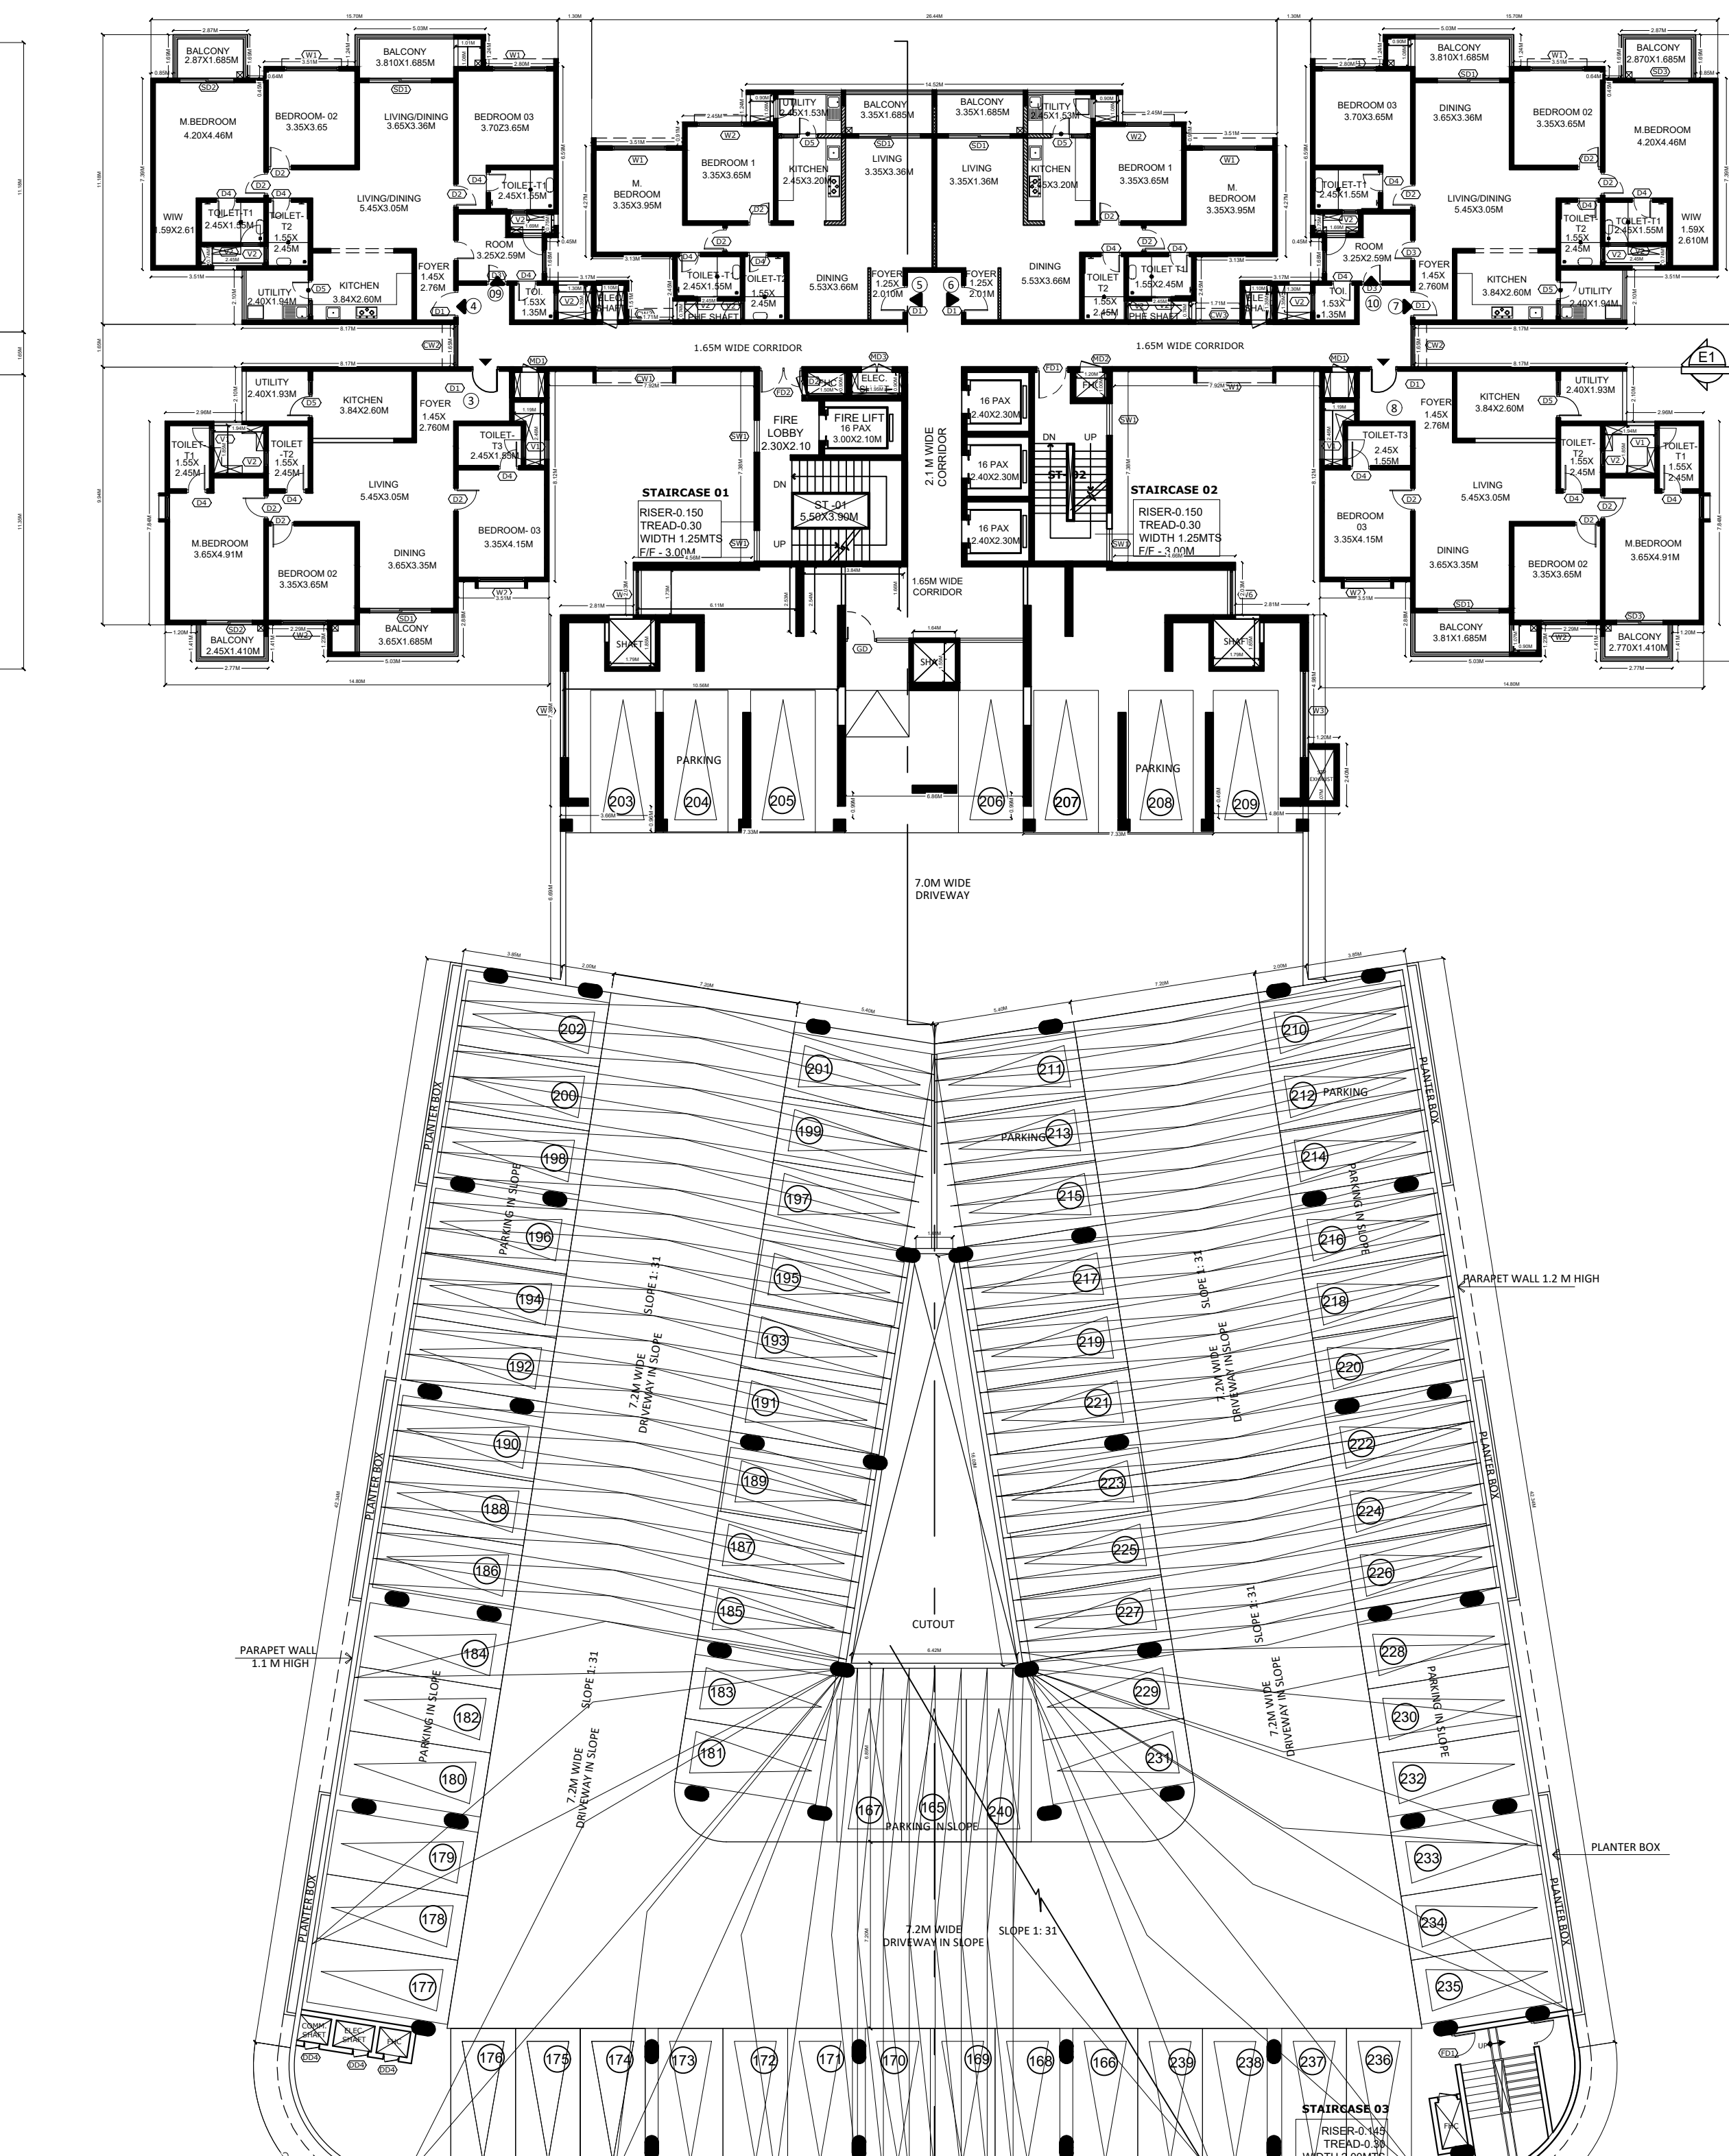
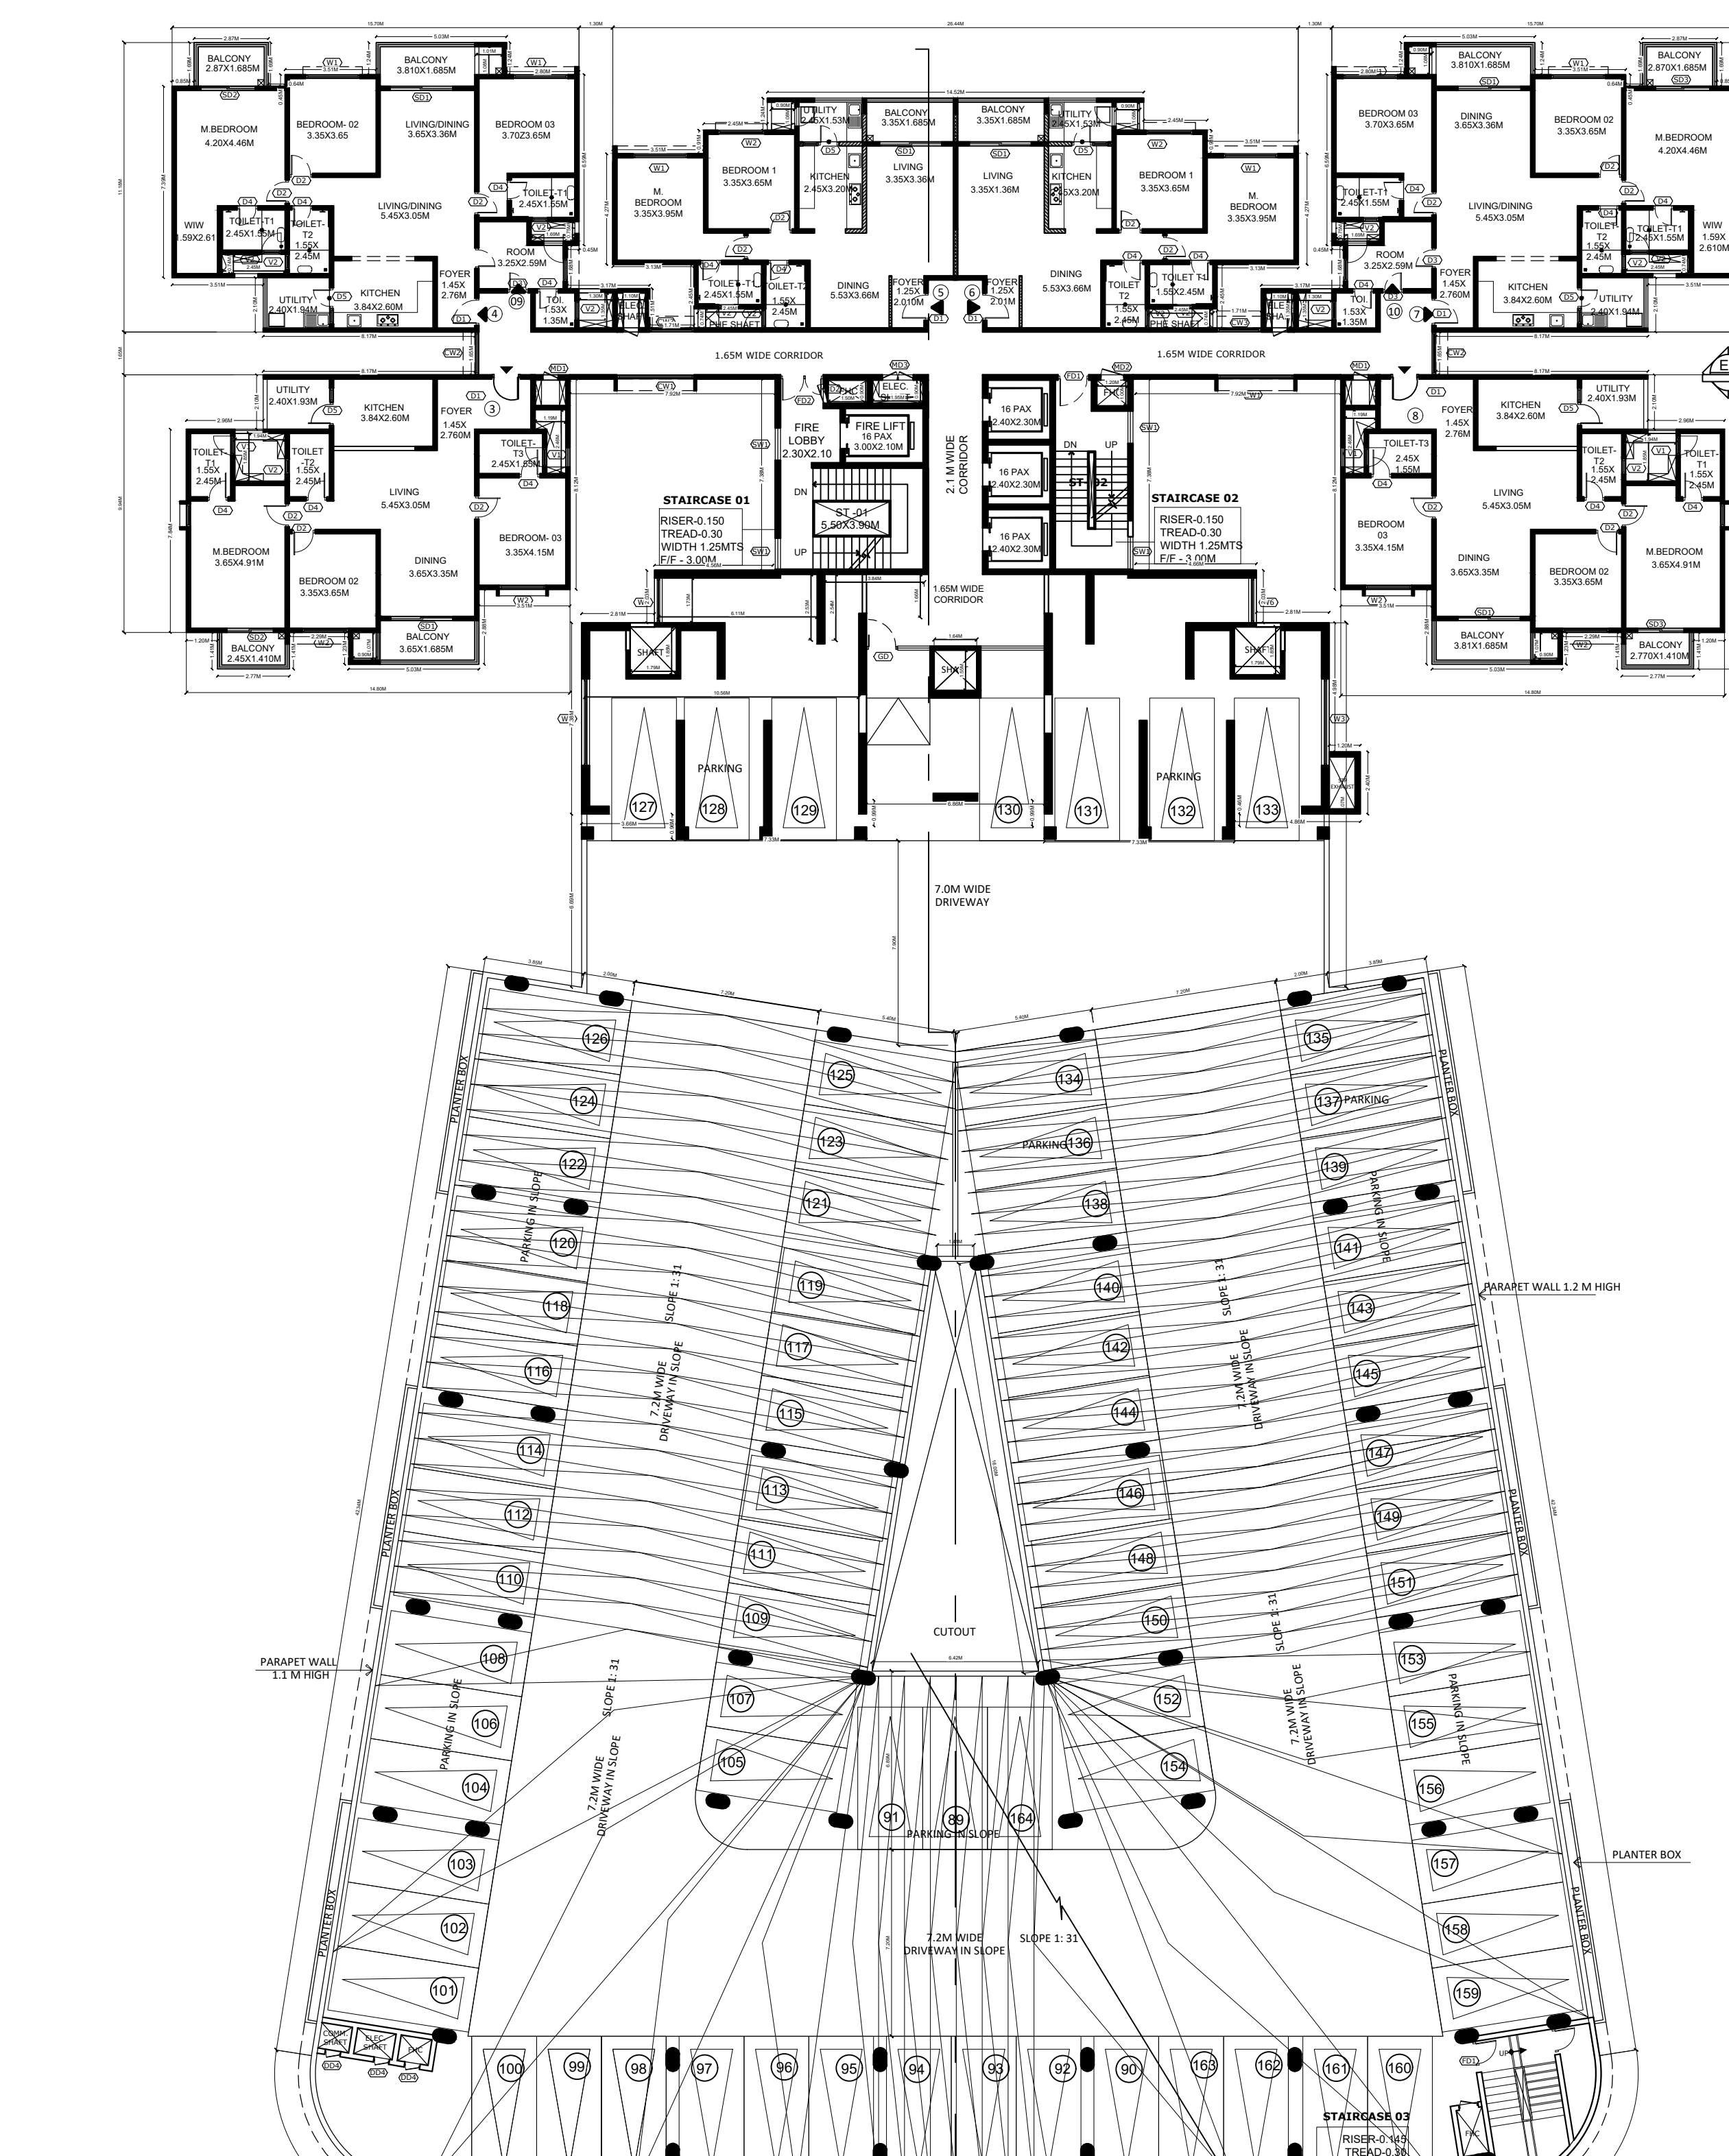
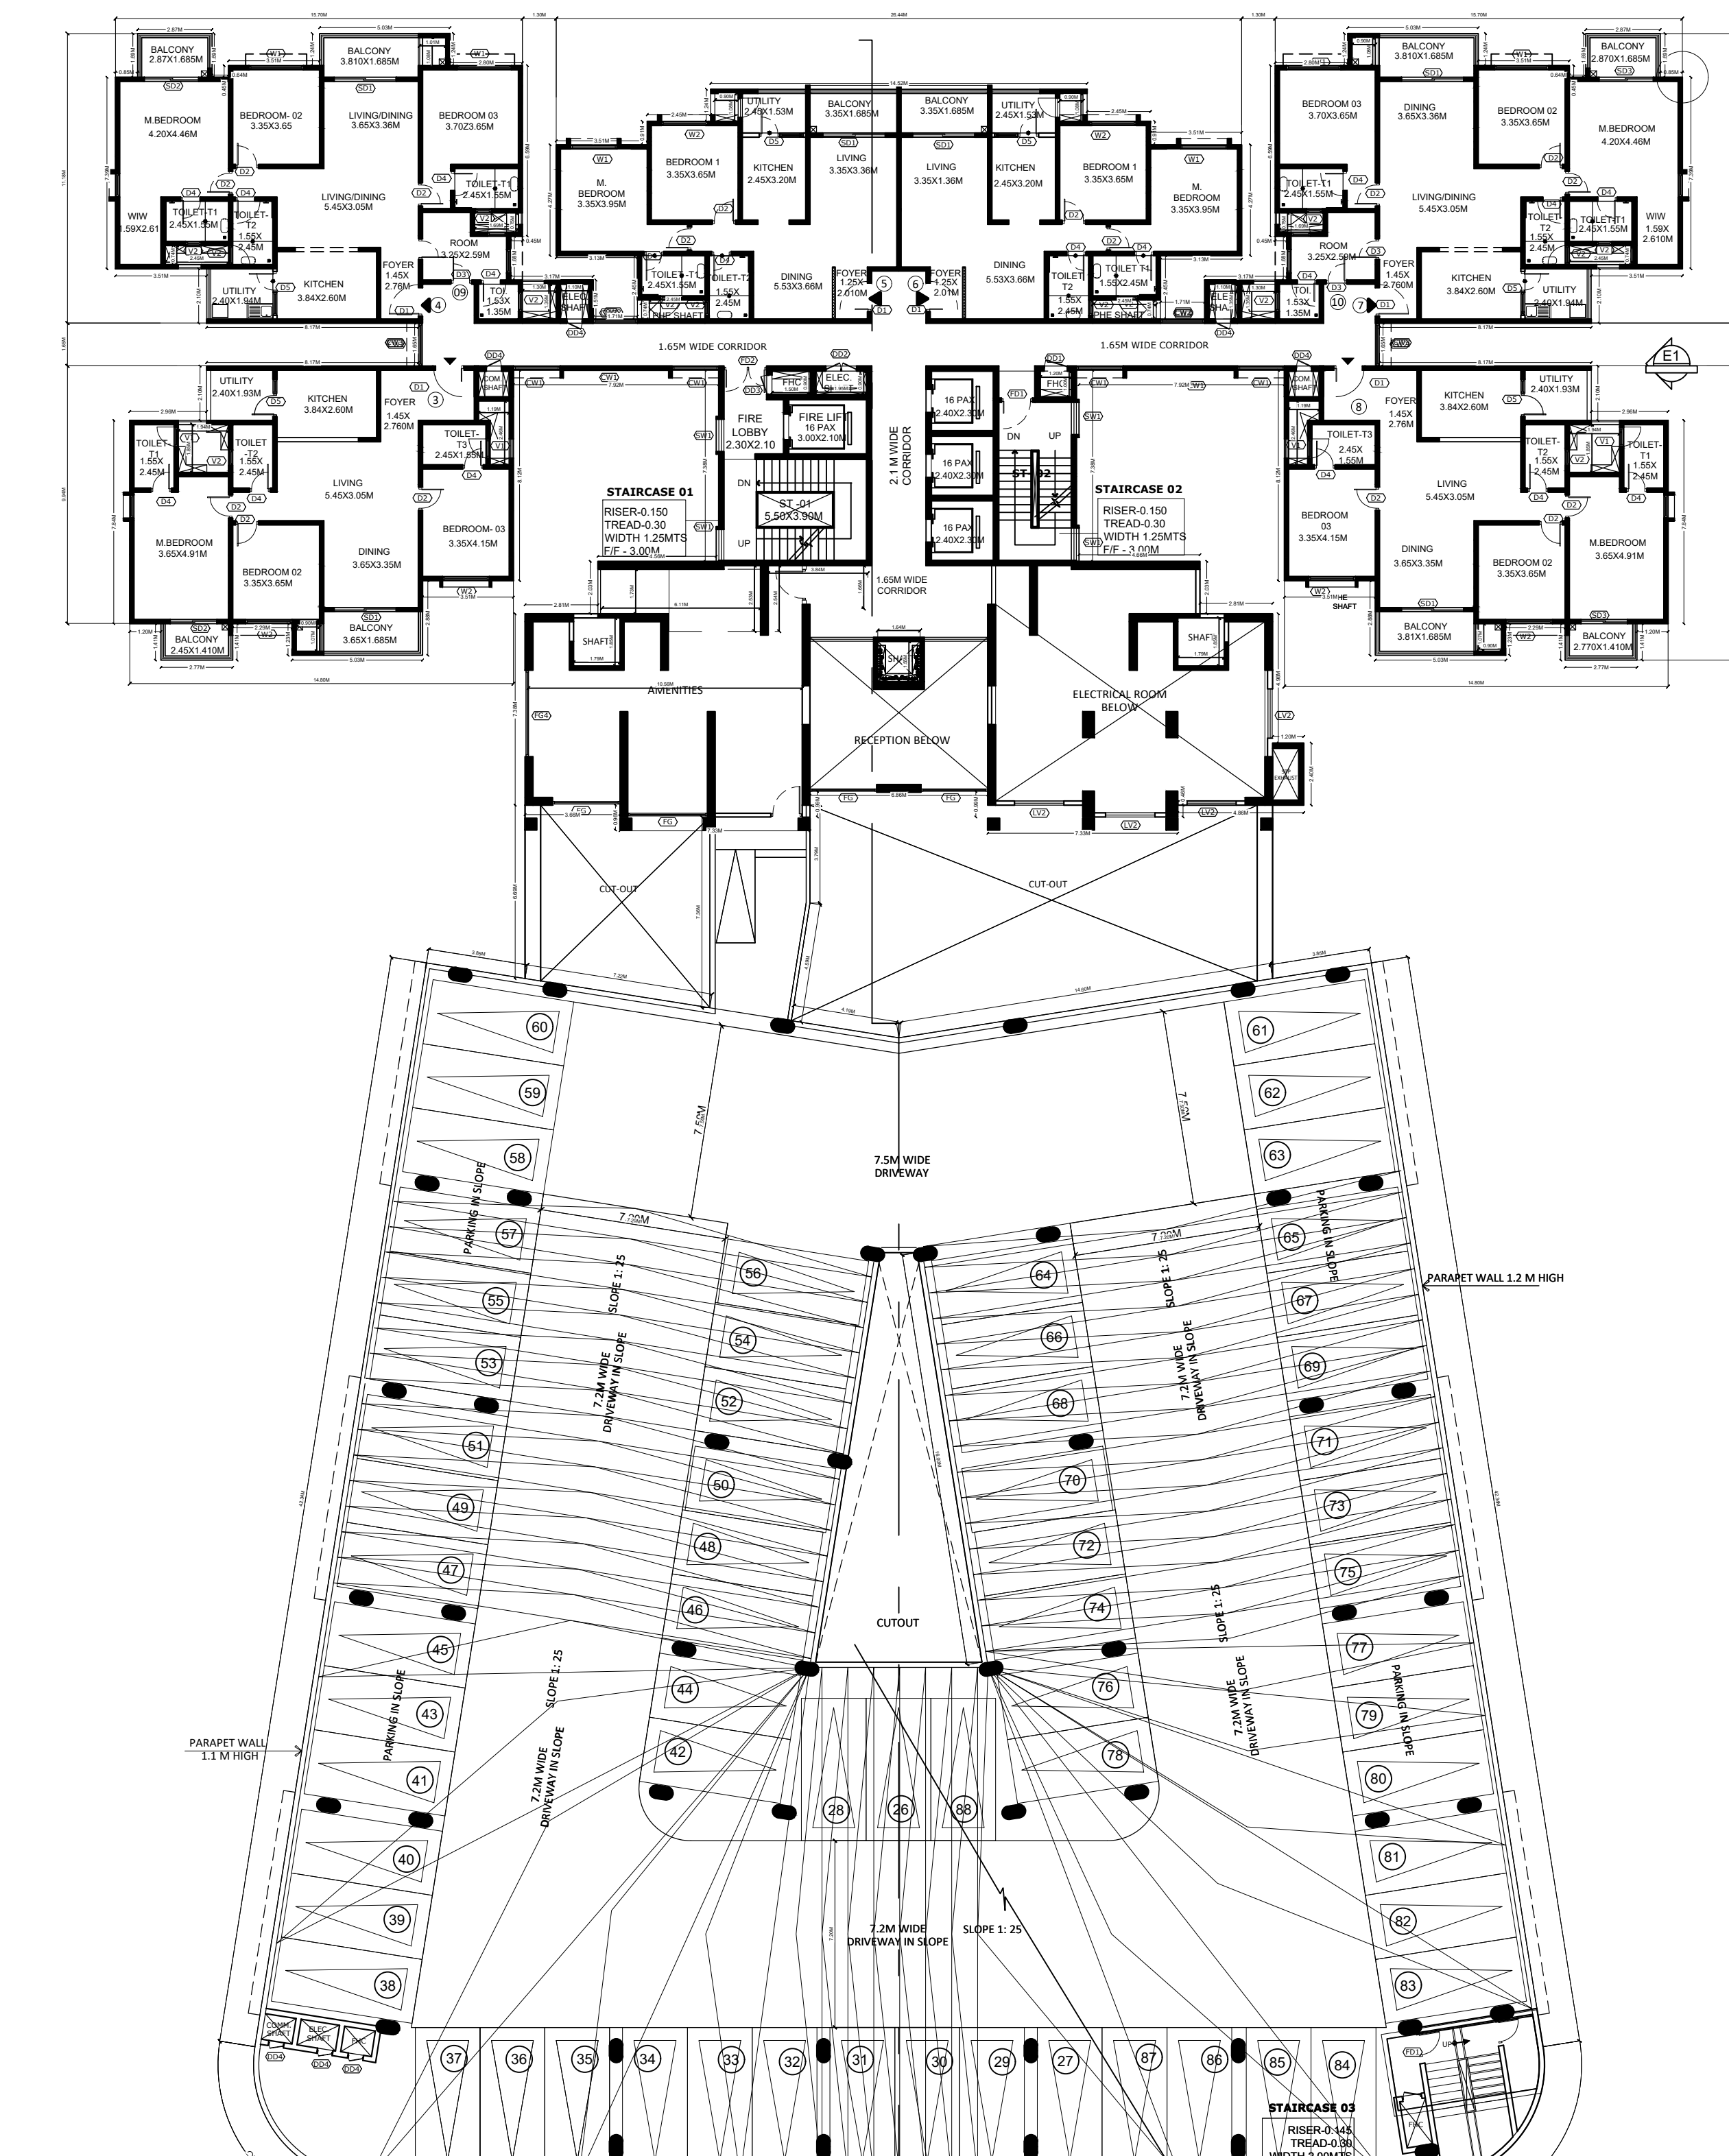


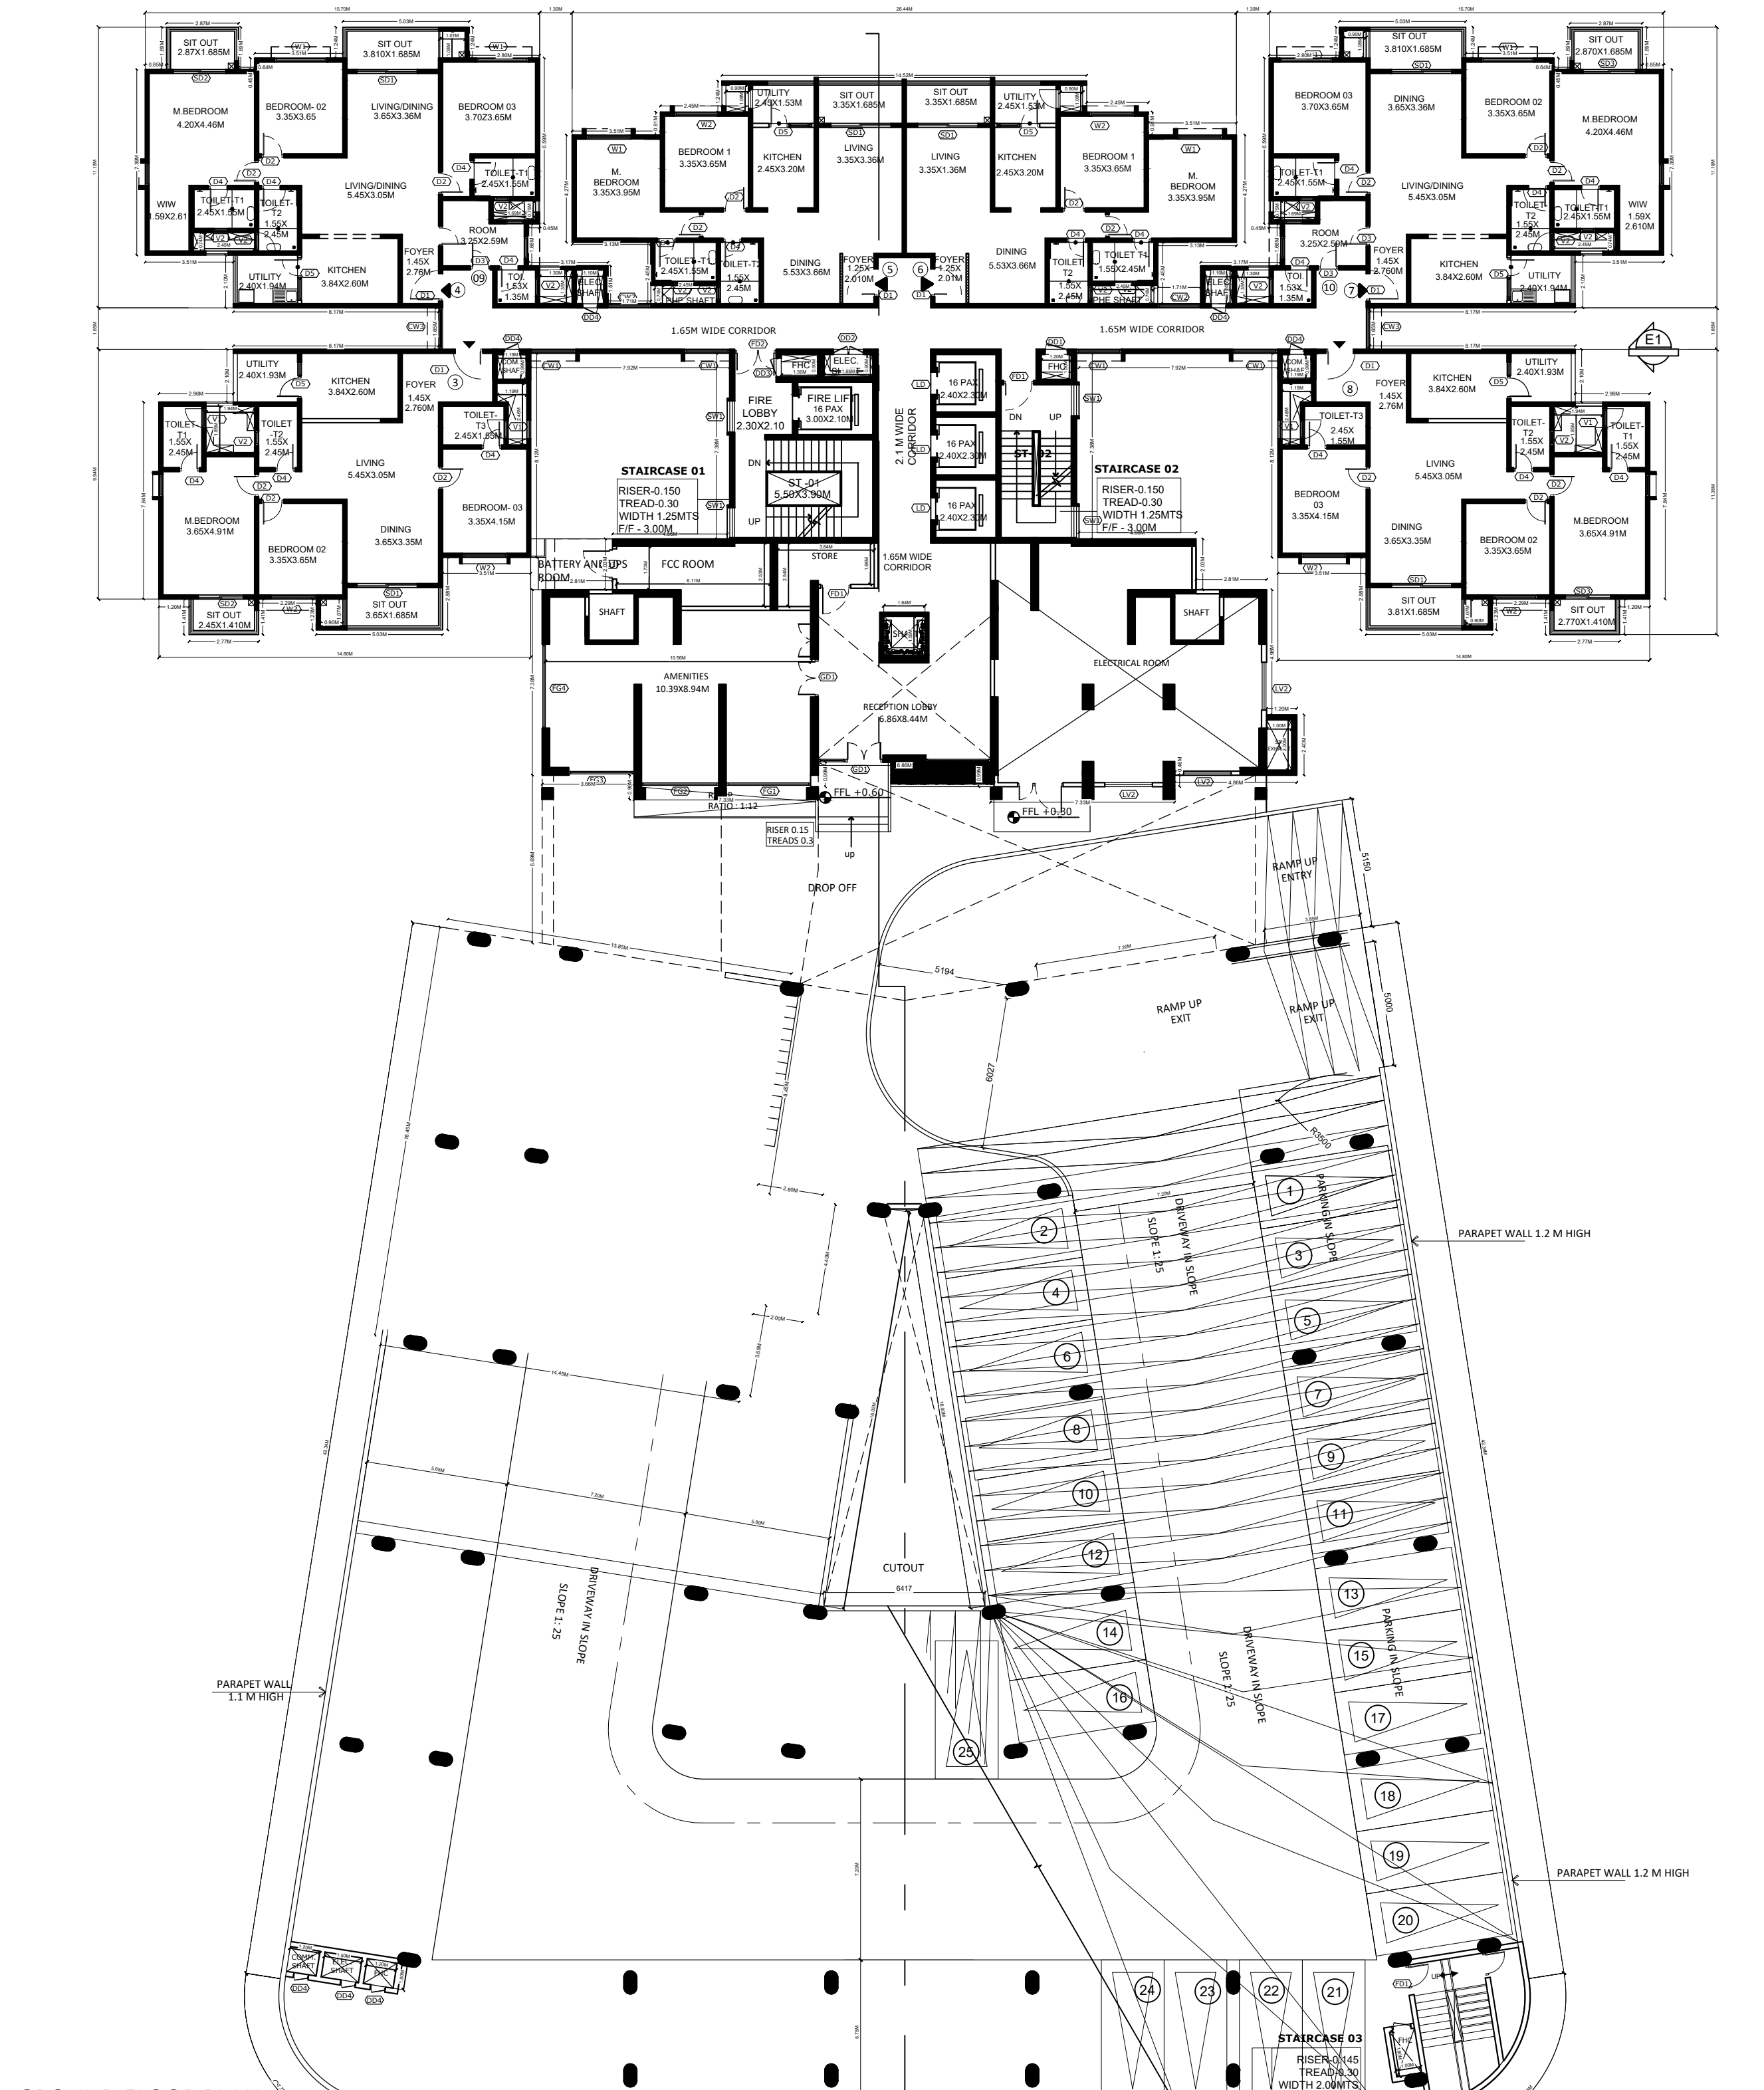




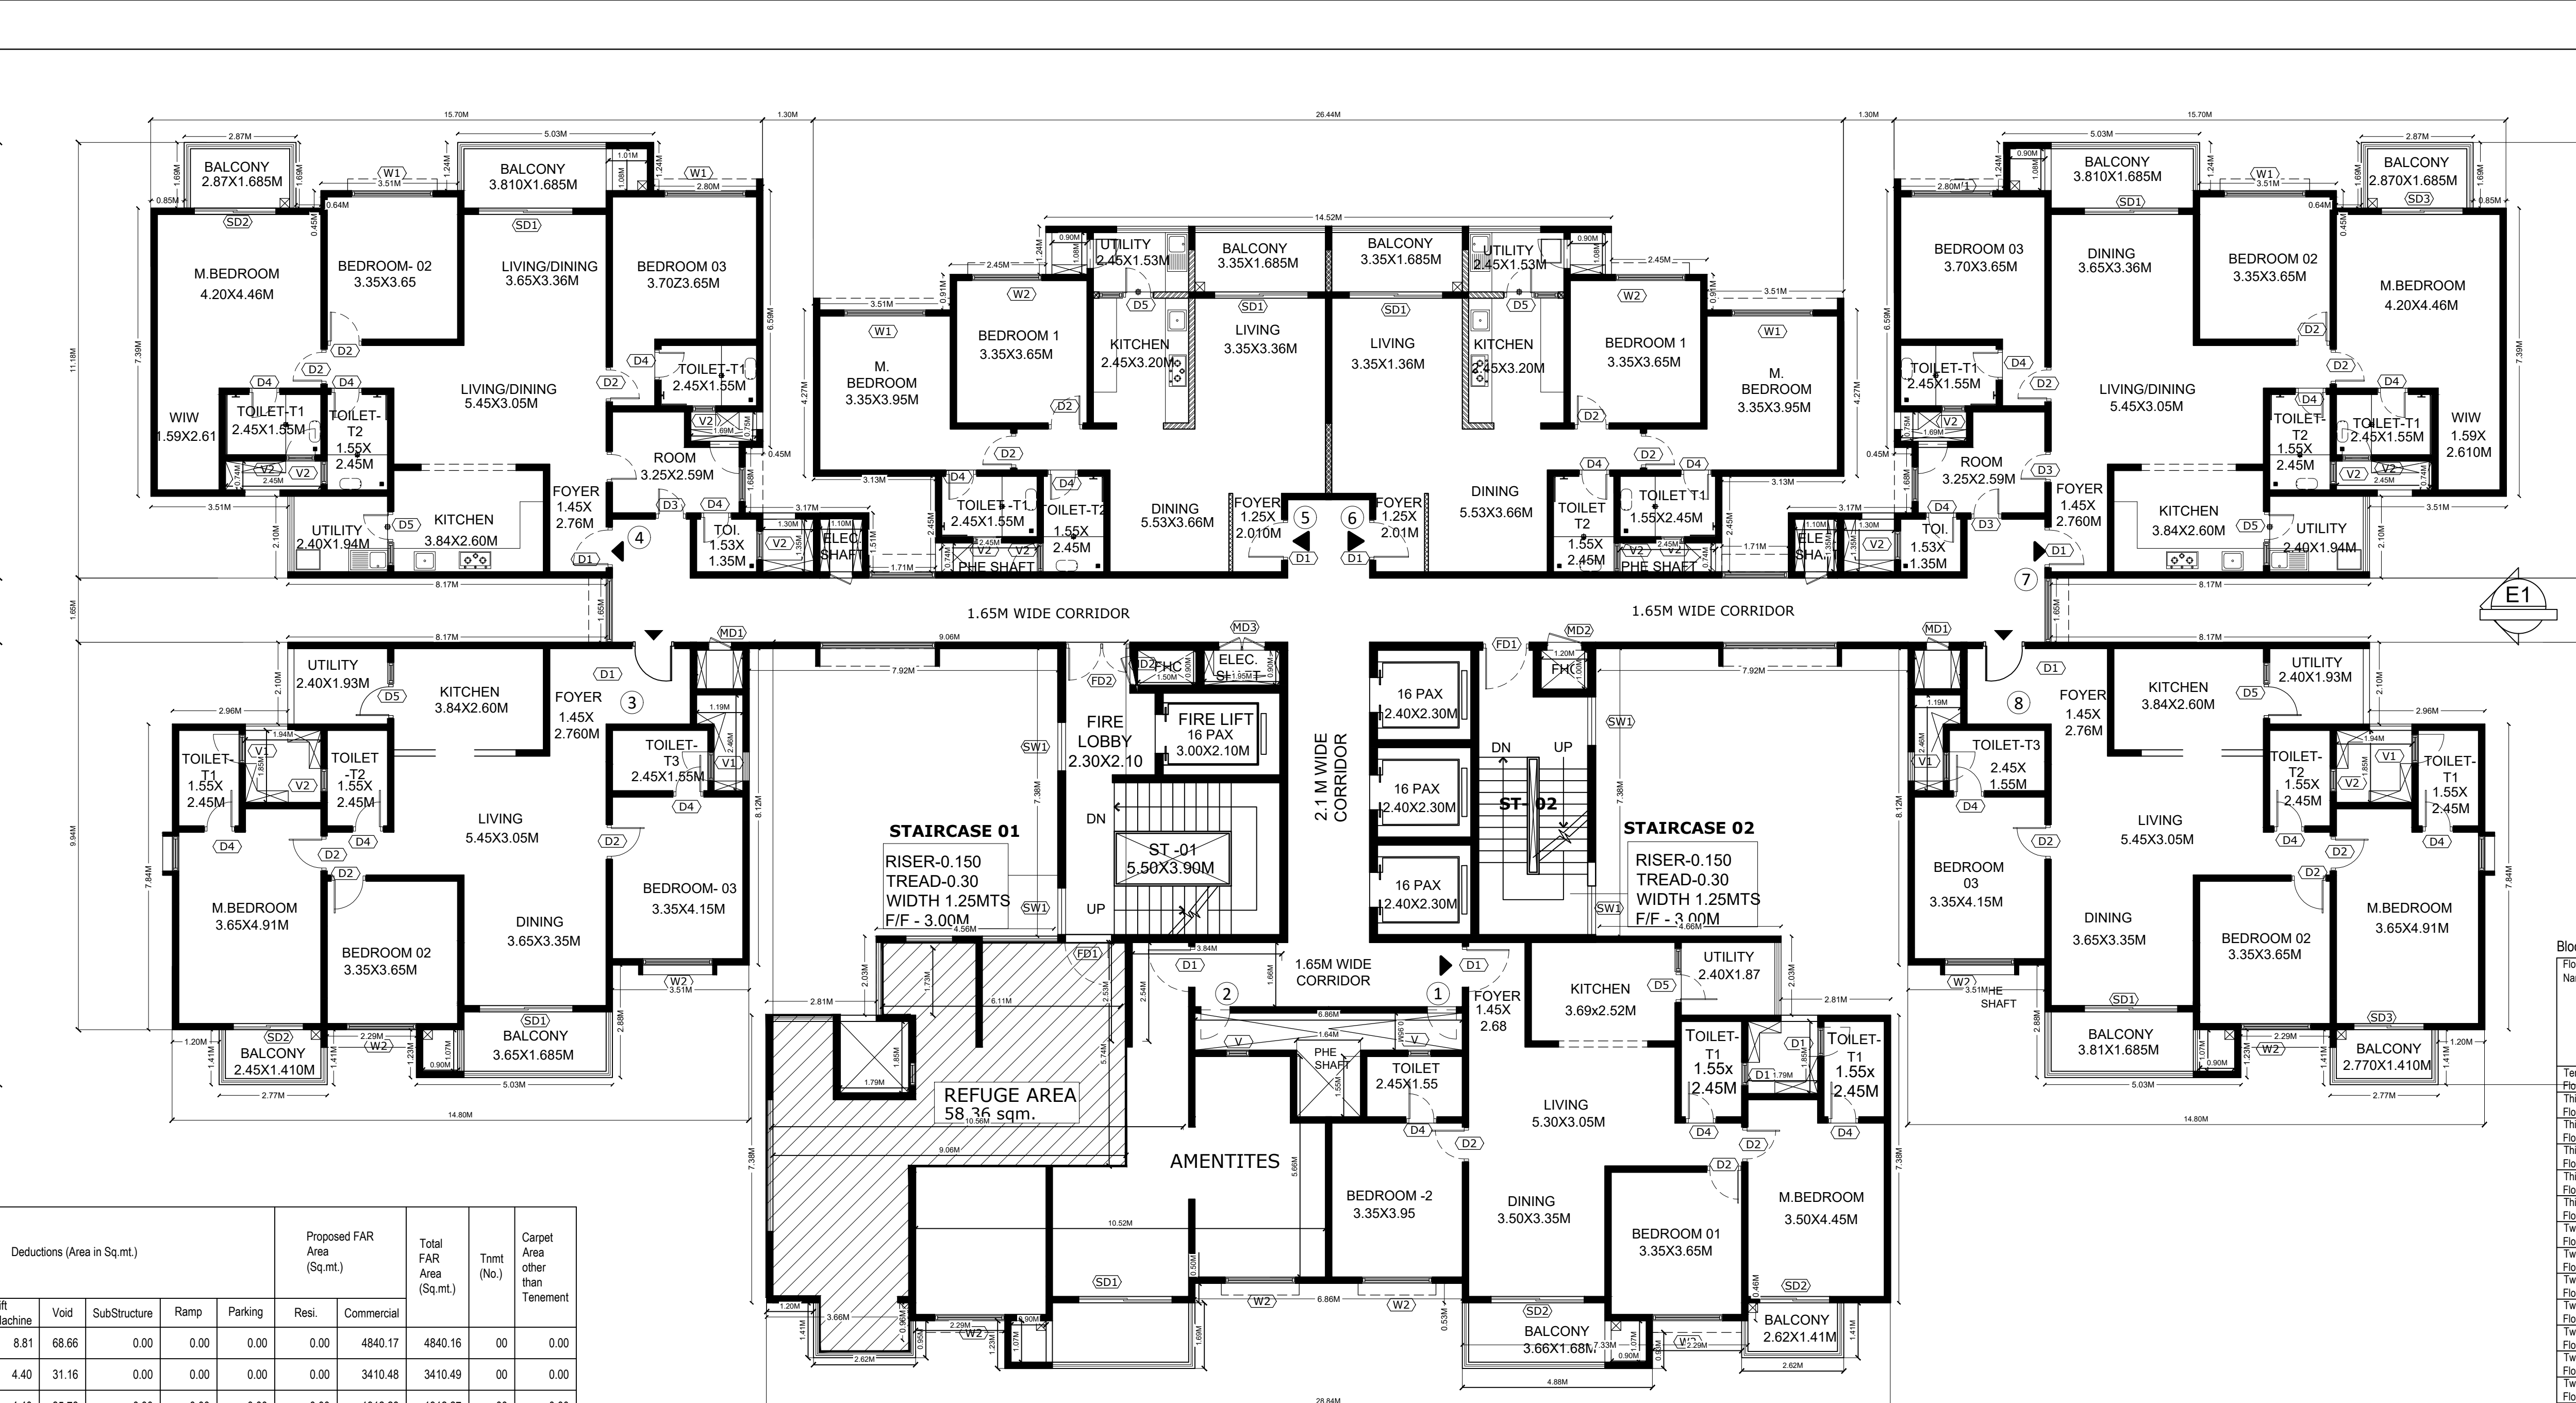



TYPICAL 19TH & 29TH (REFUGE) FLOOR PLAN
TOWER A, B & C

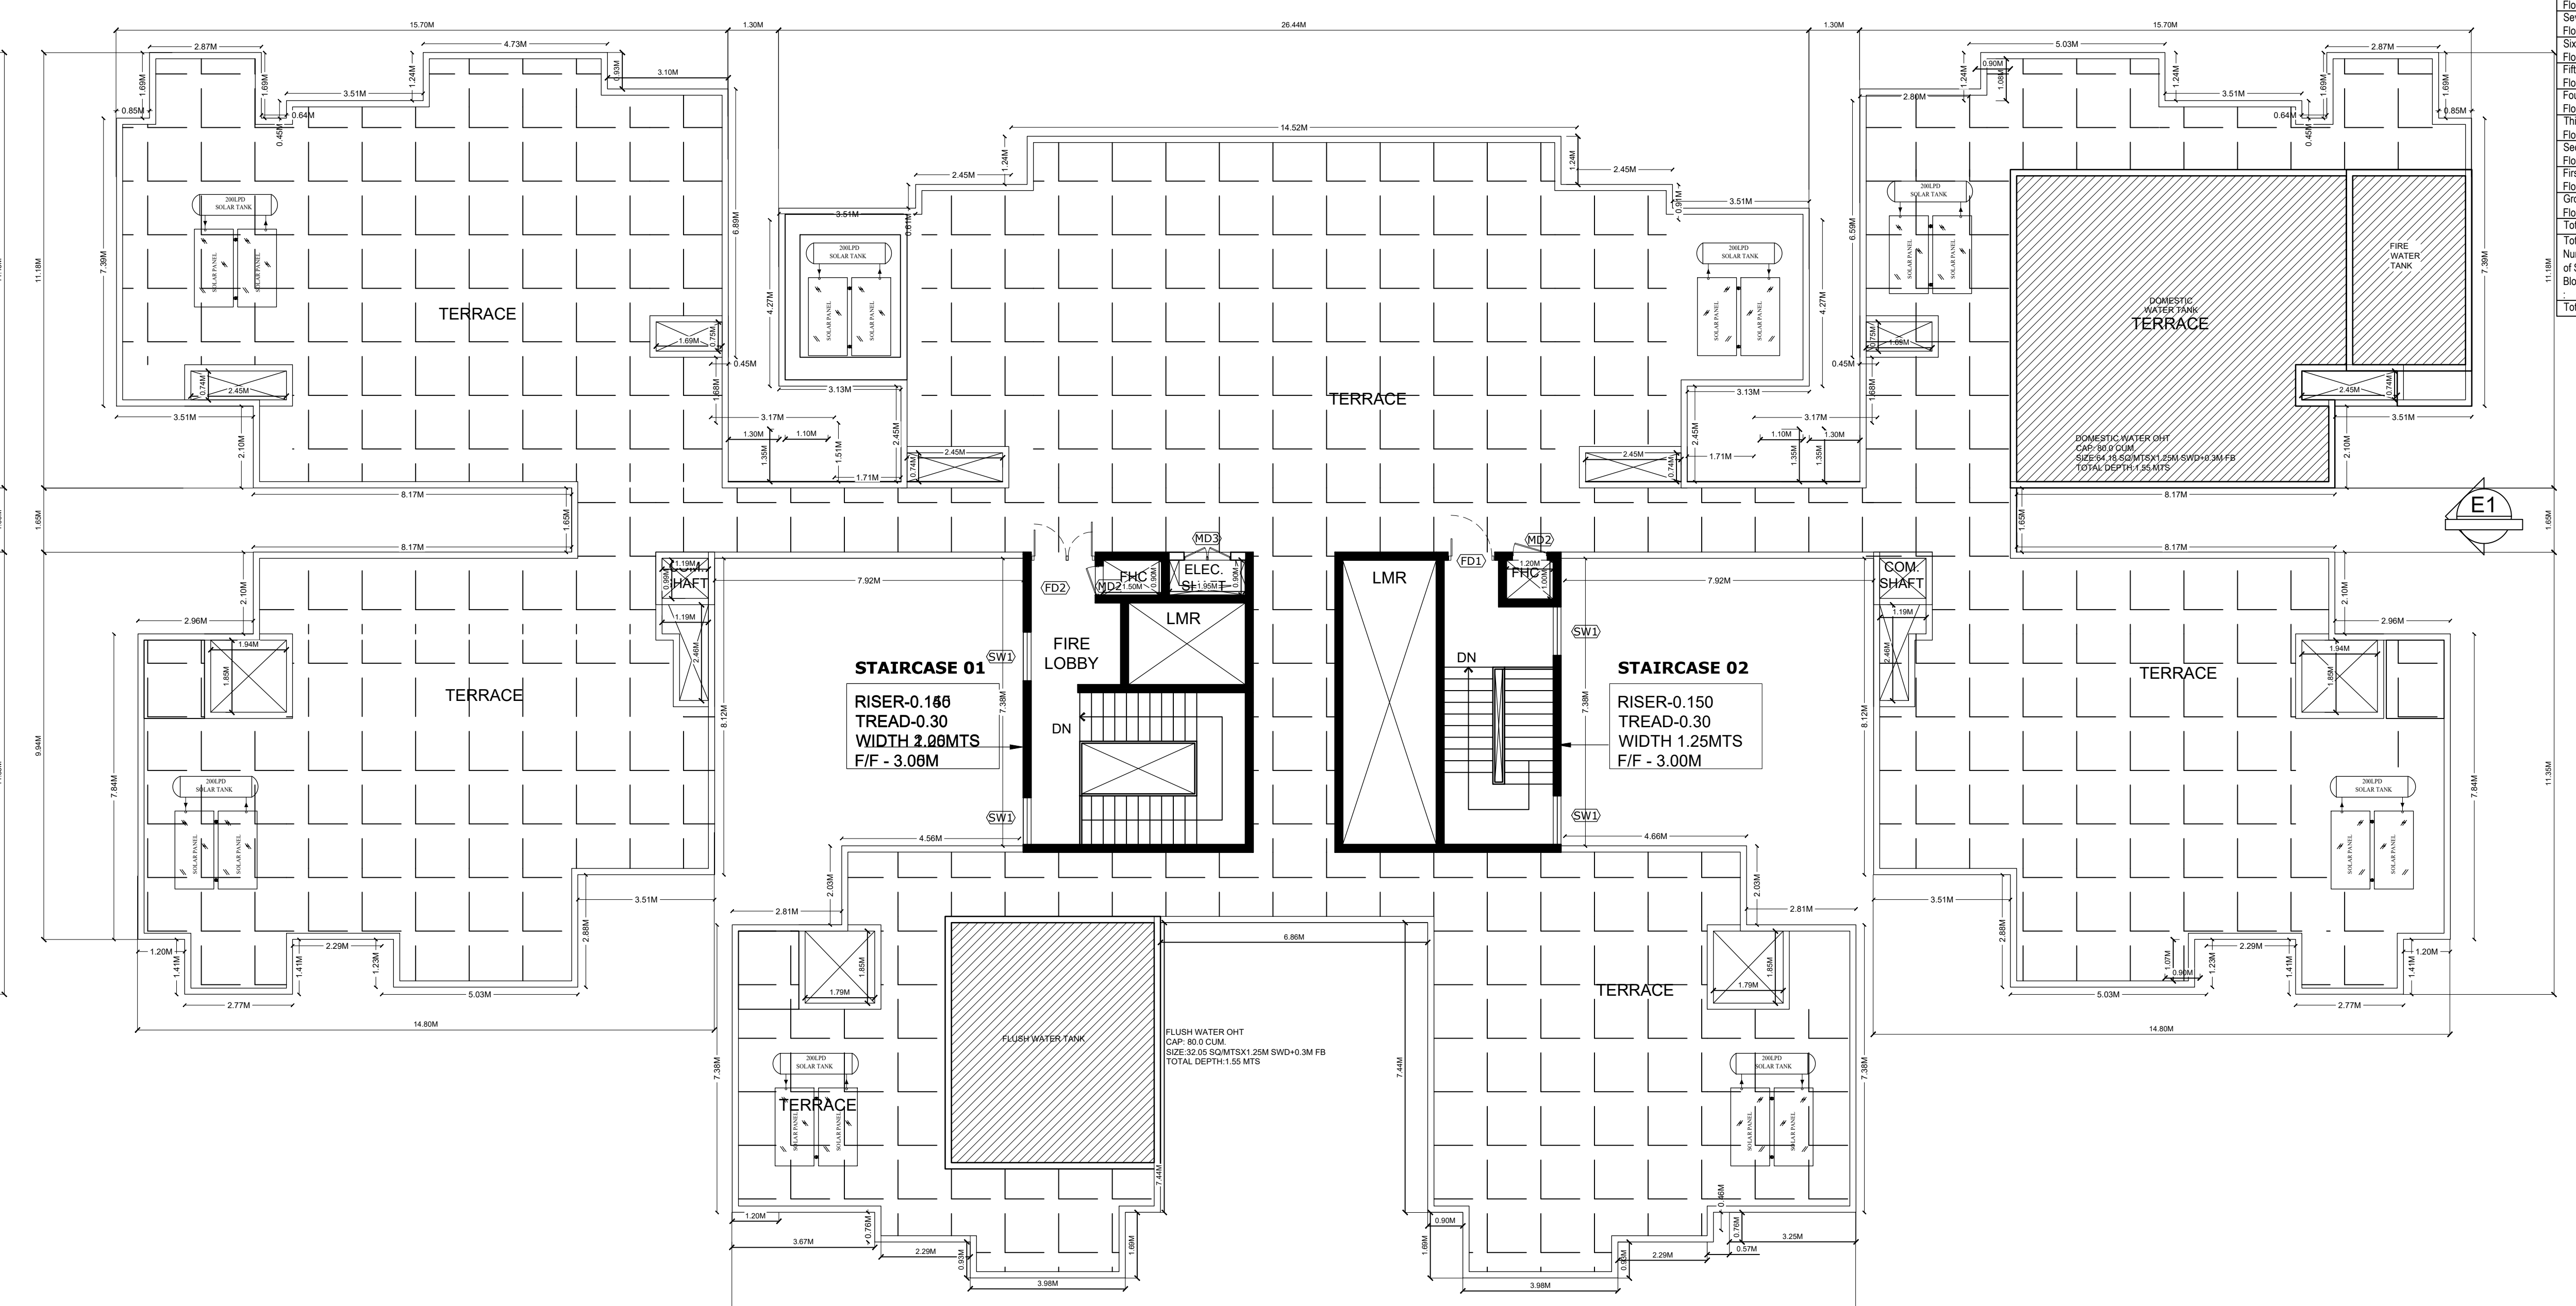

TERRACE FLOOR PLAN
TOWER A, B & C

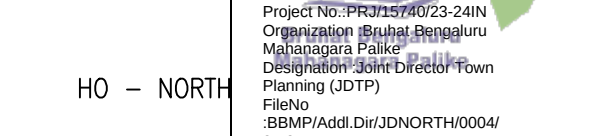

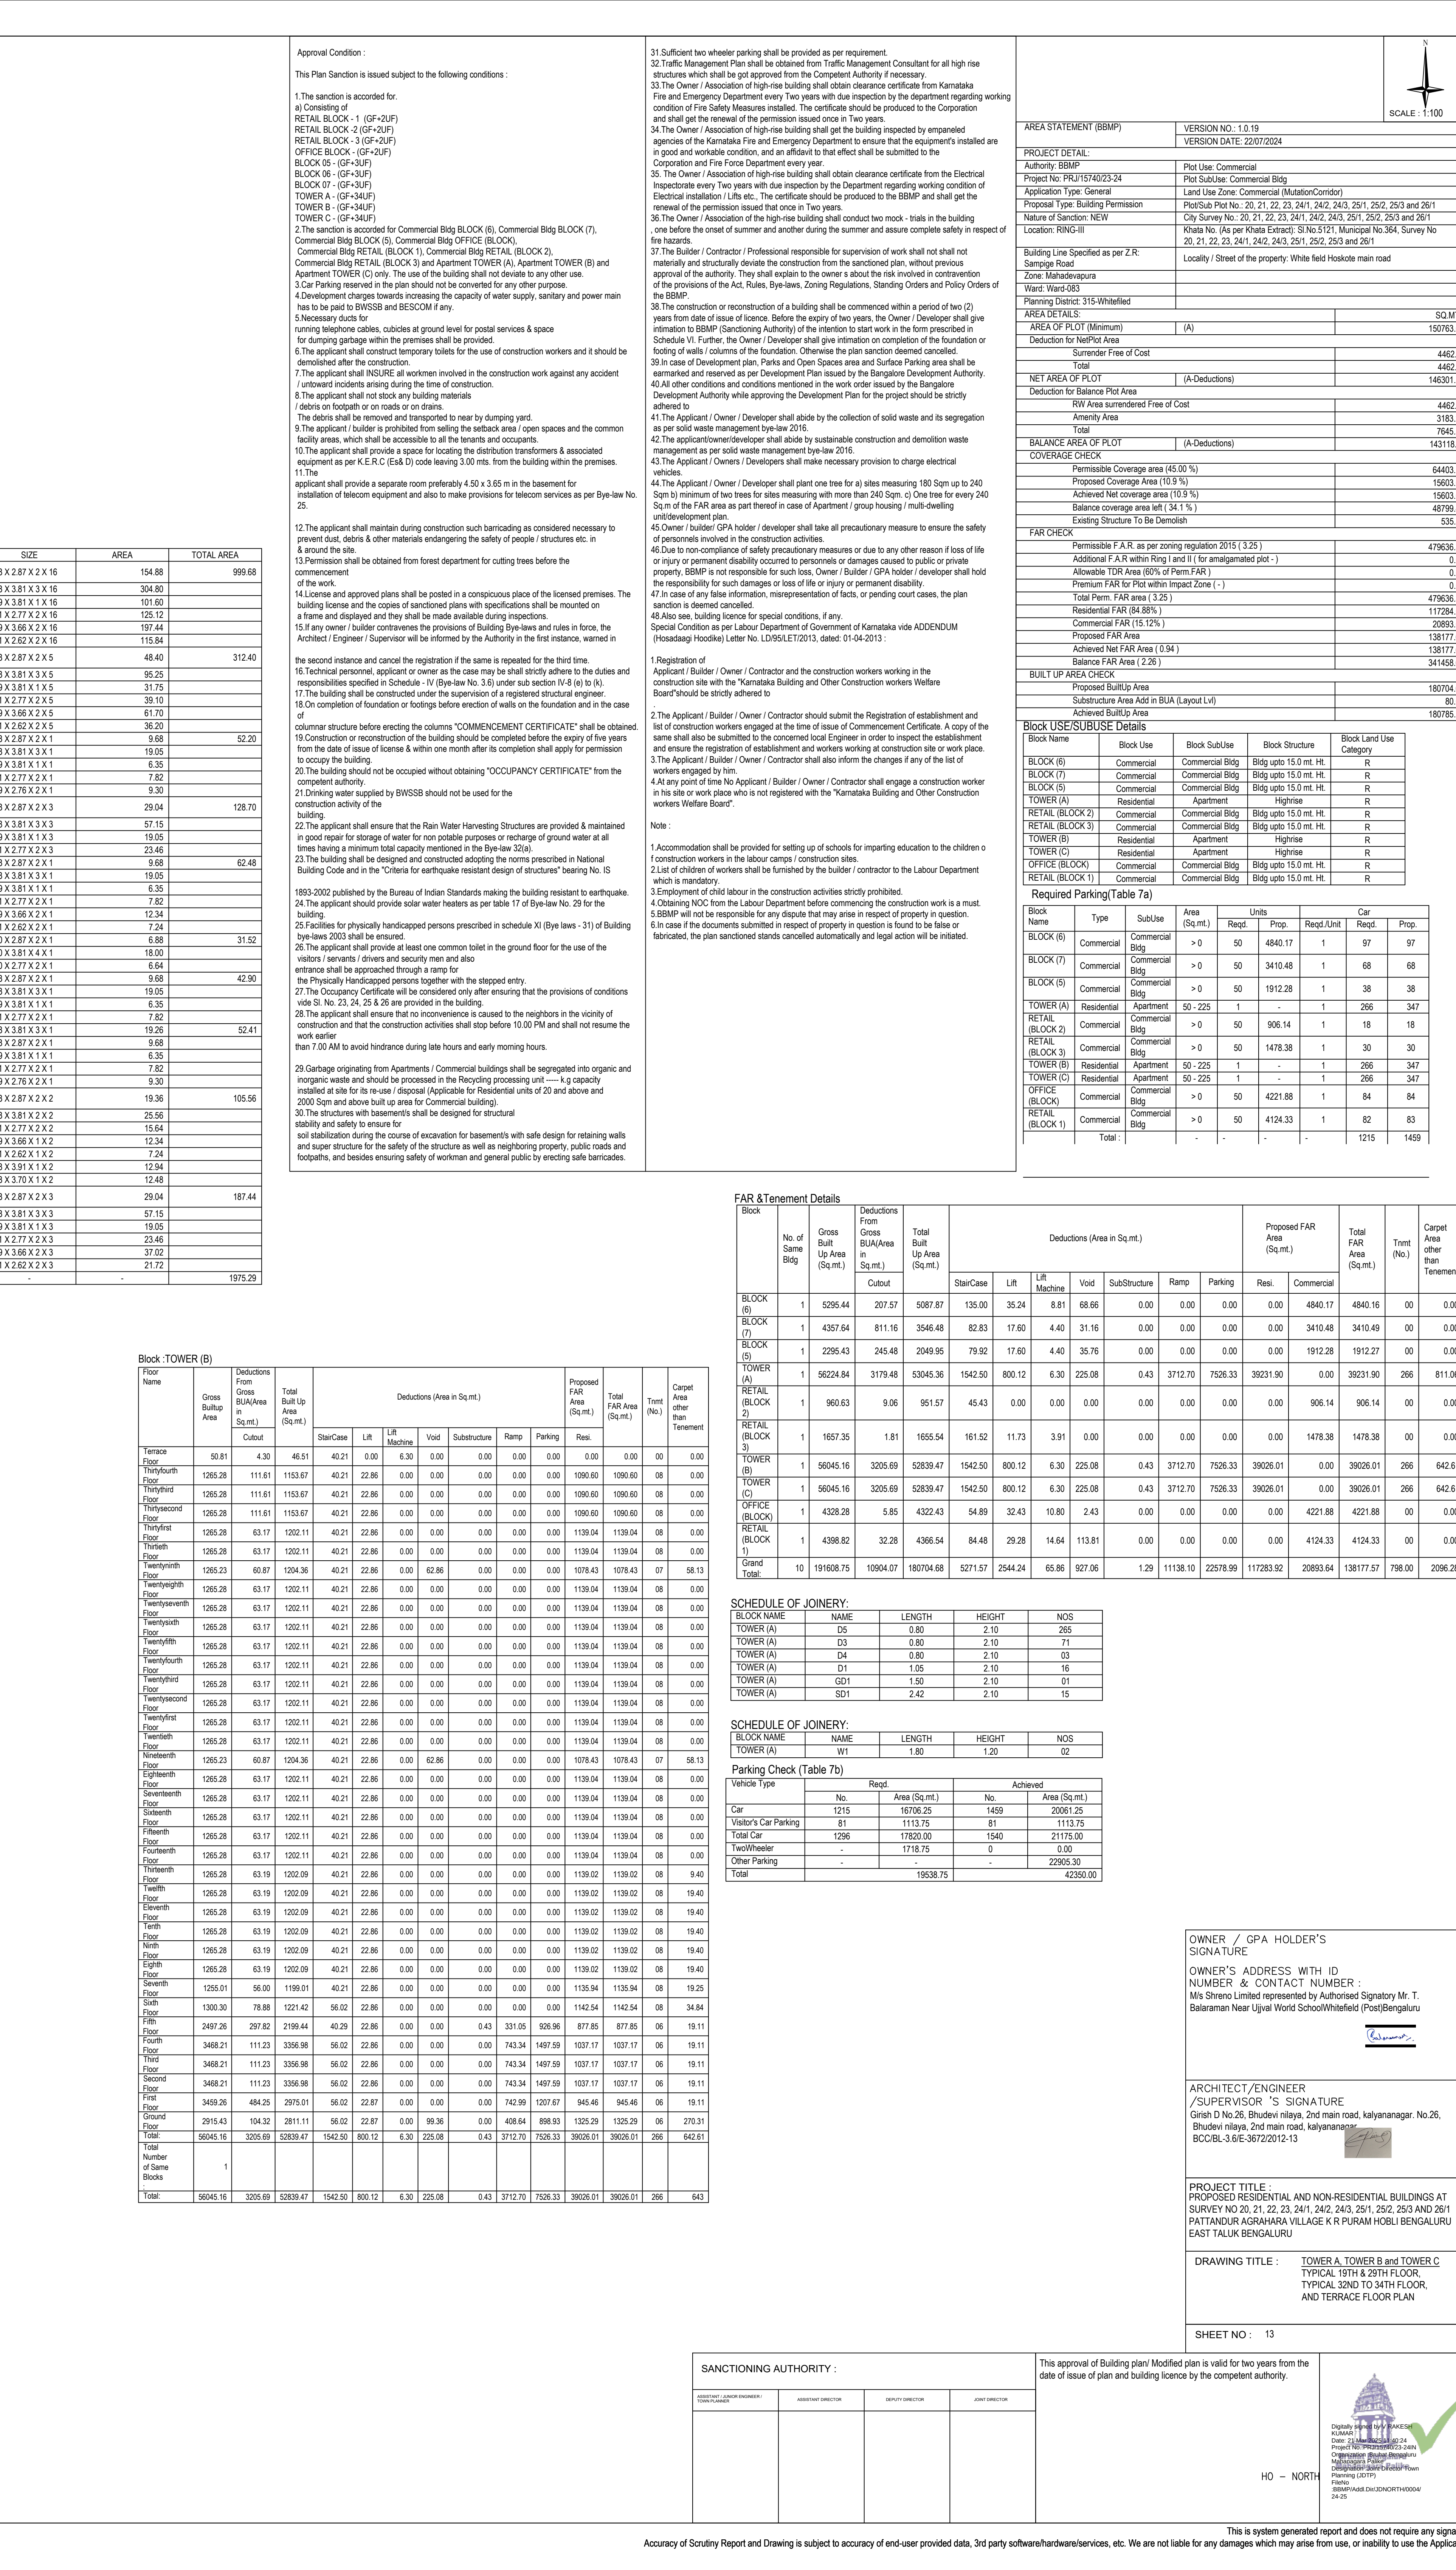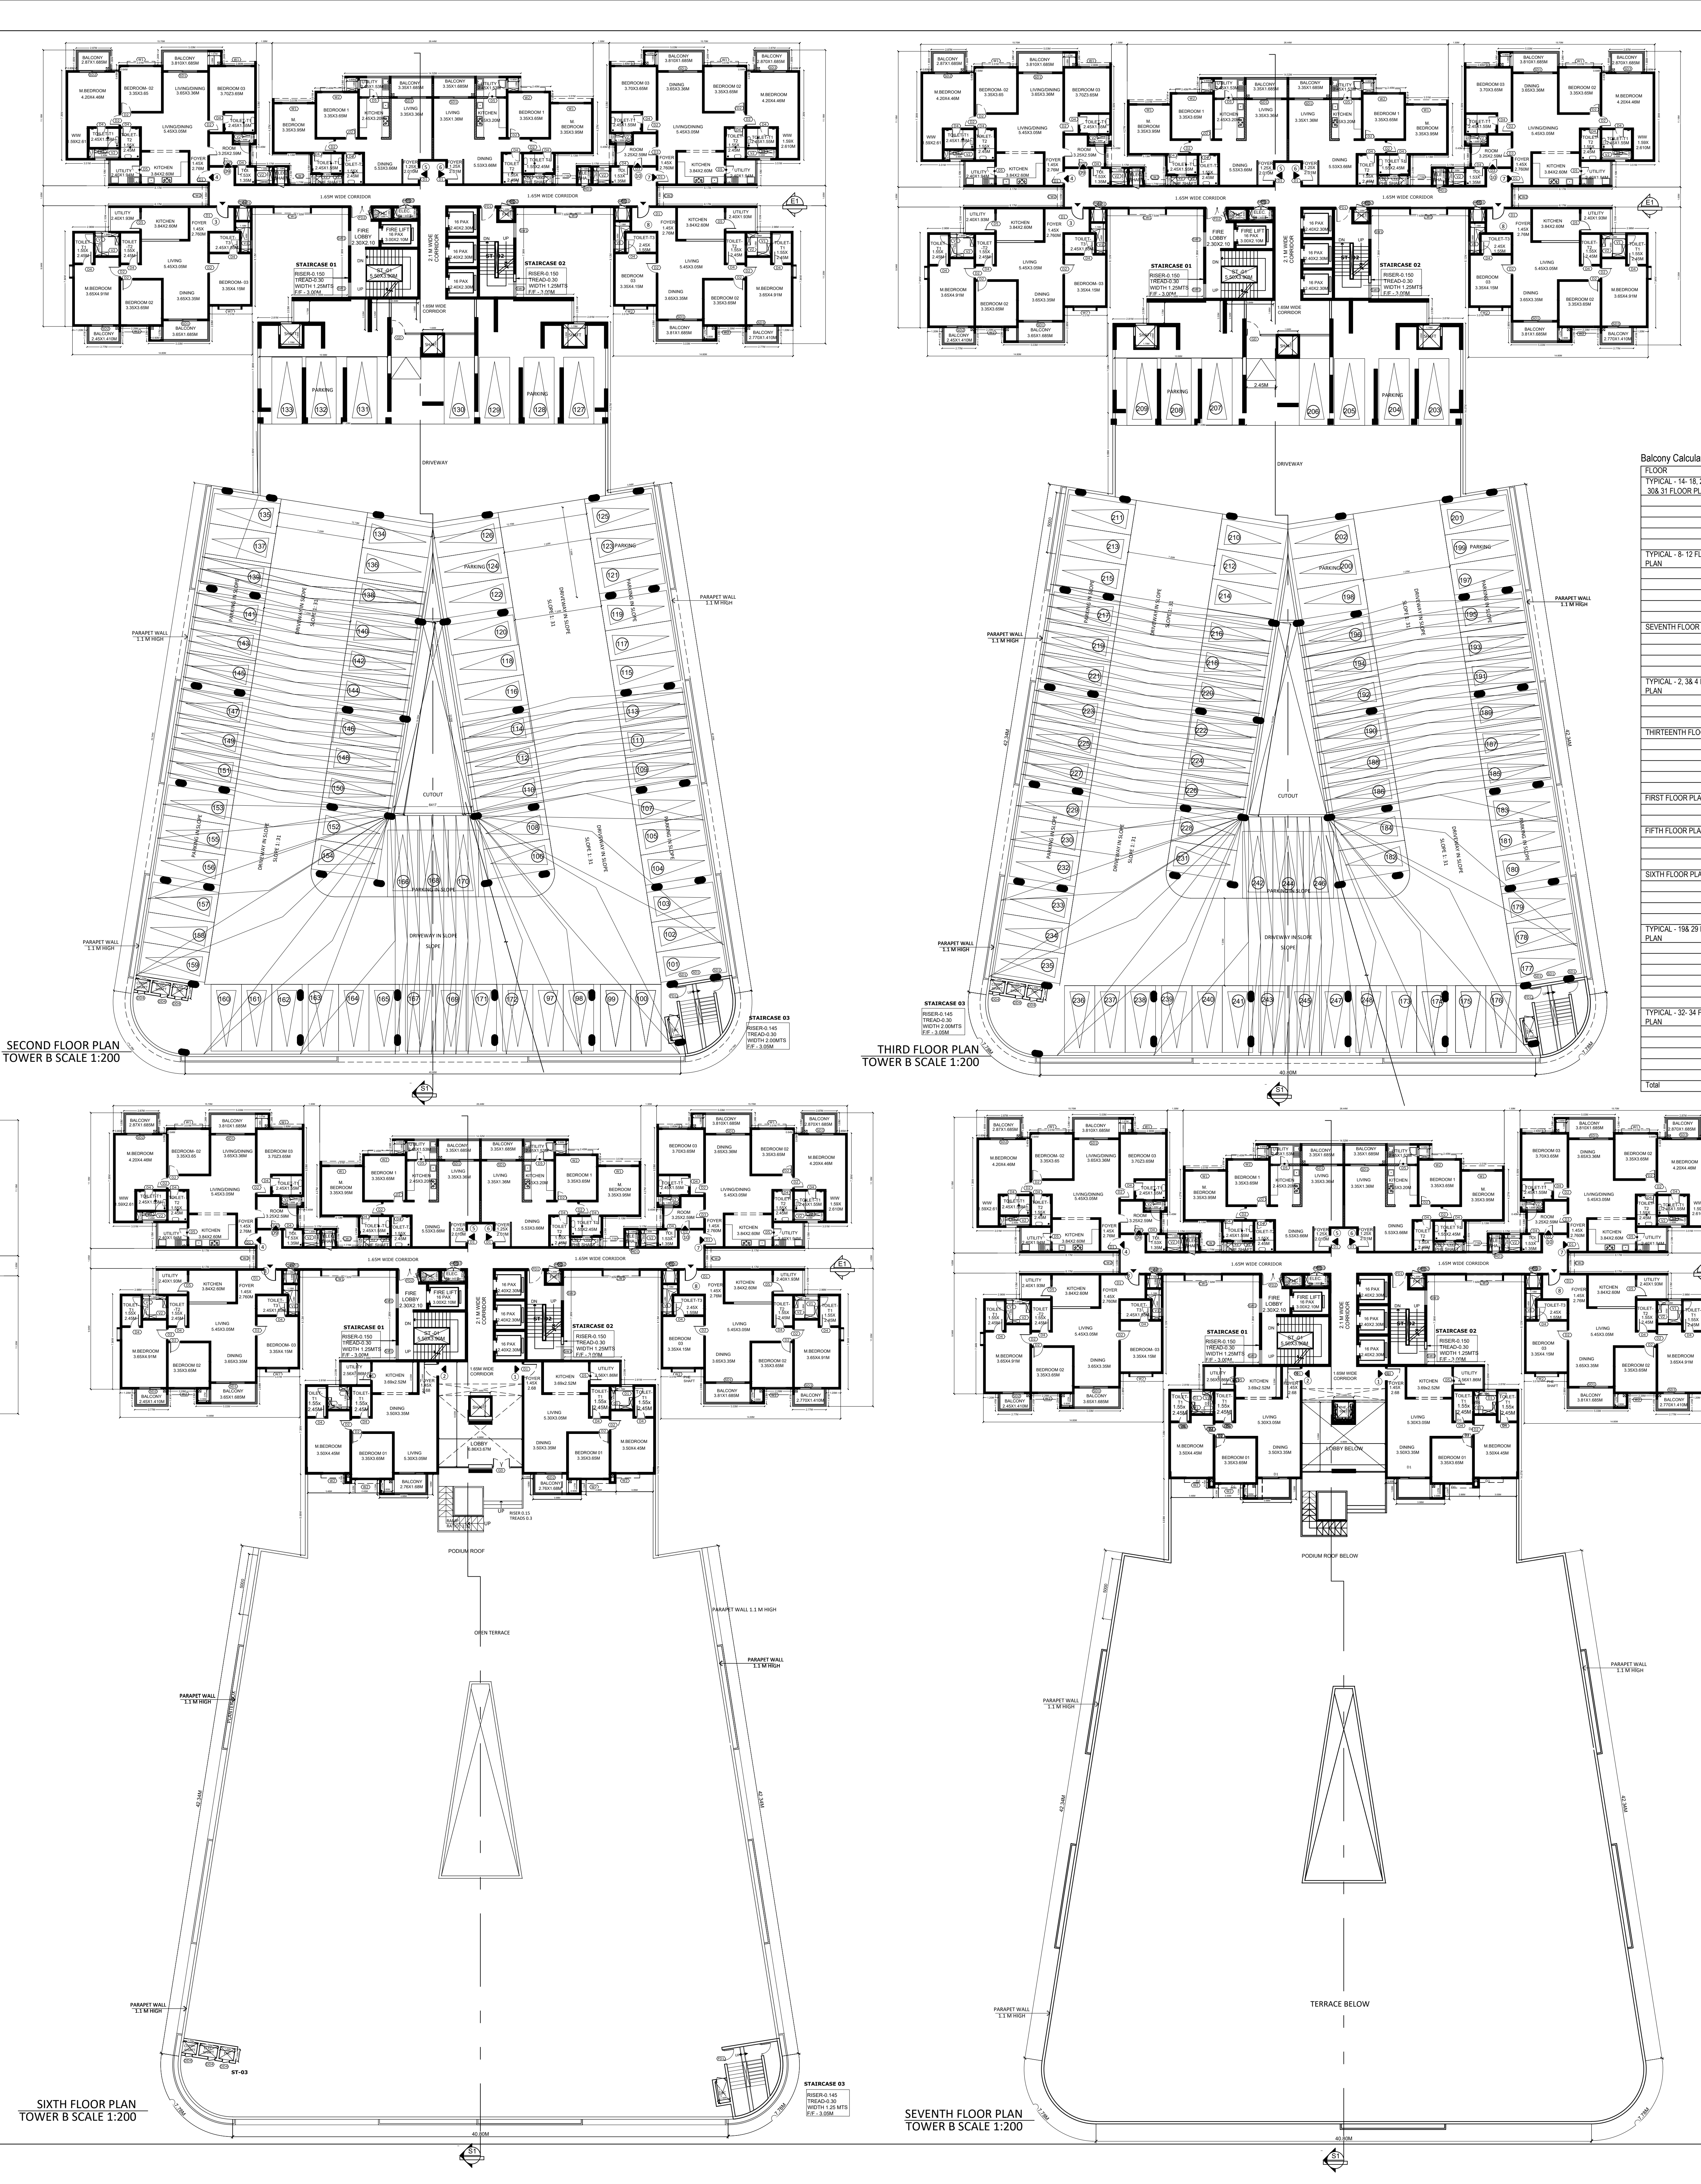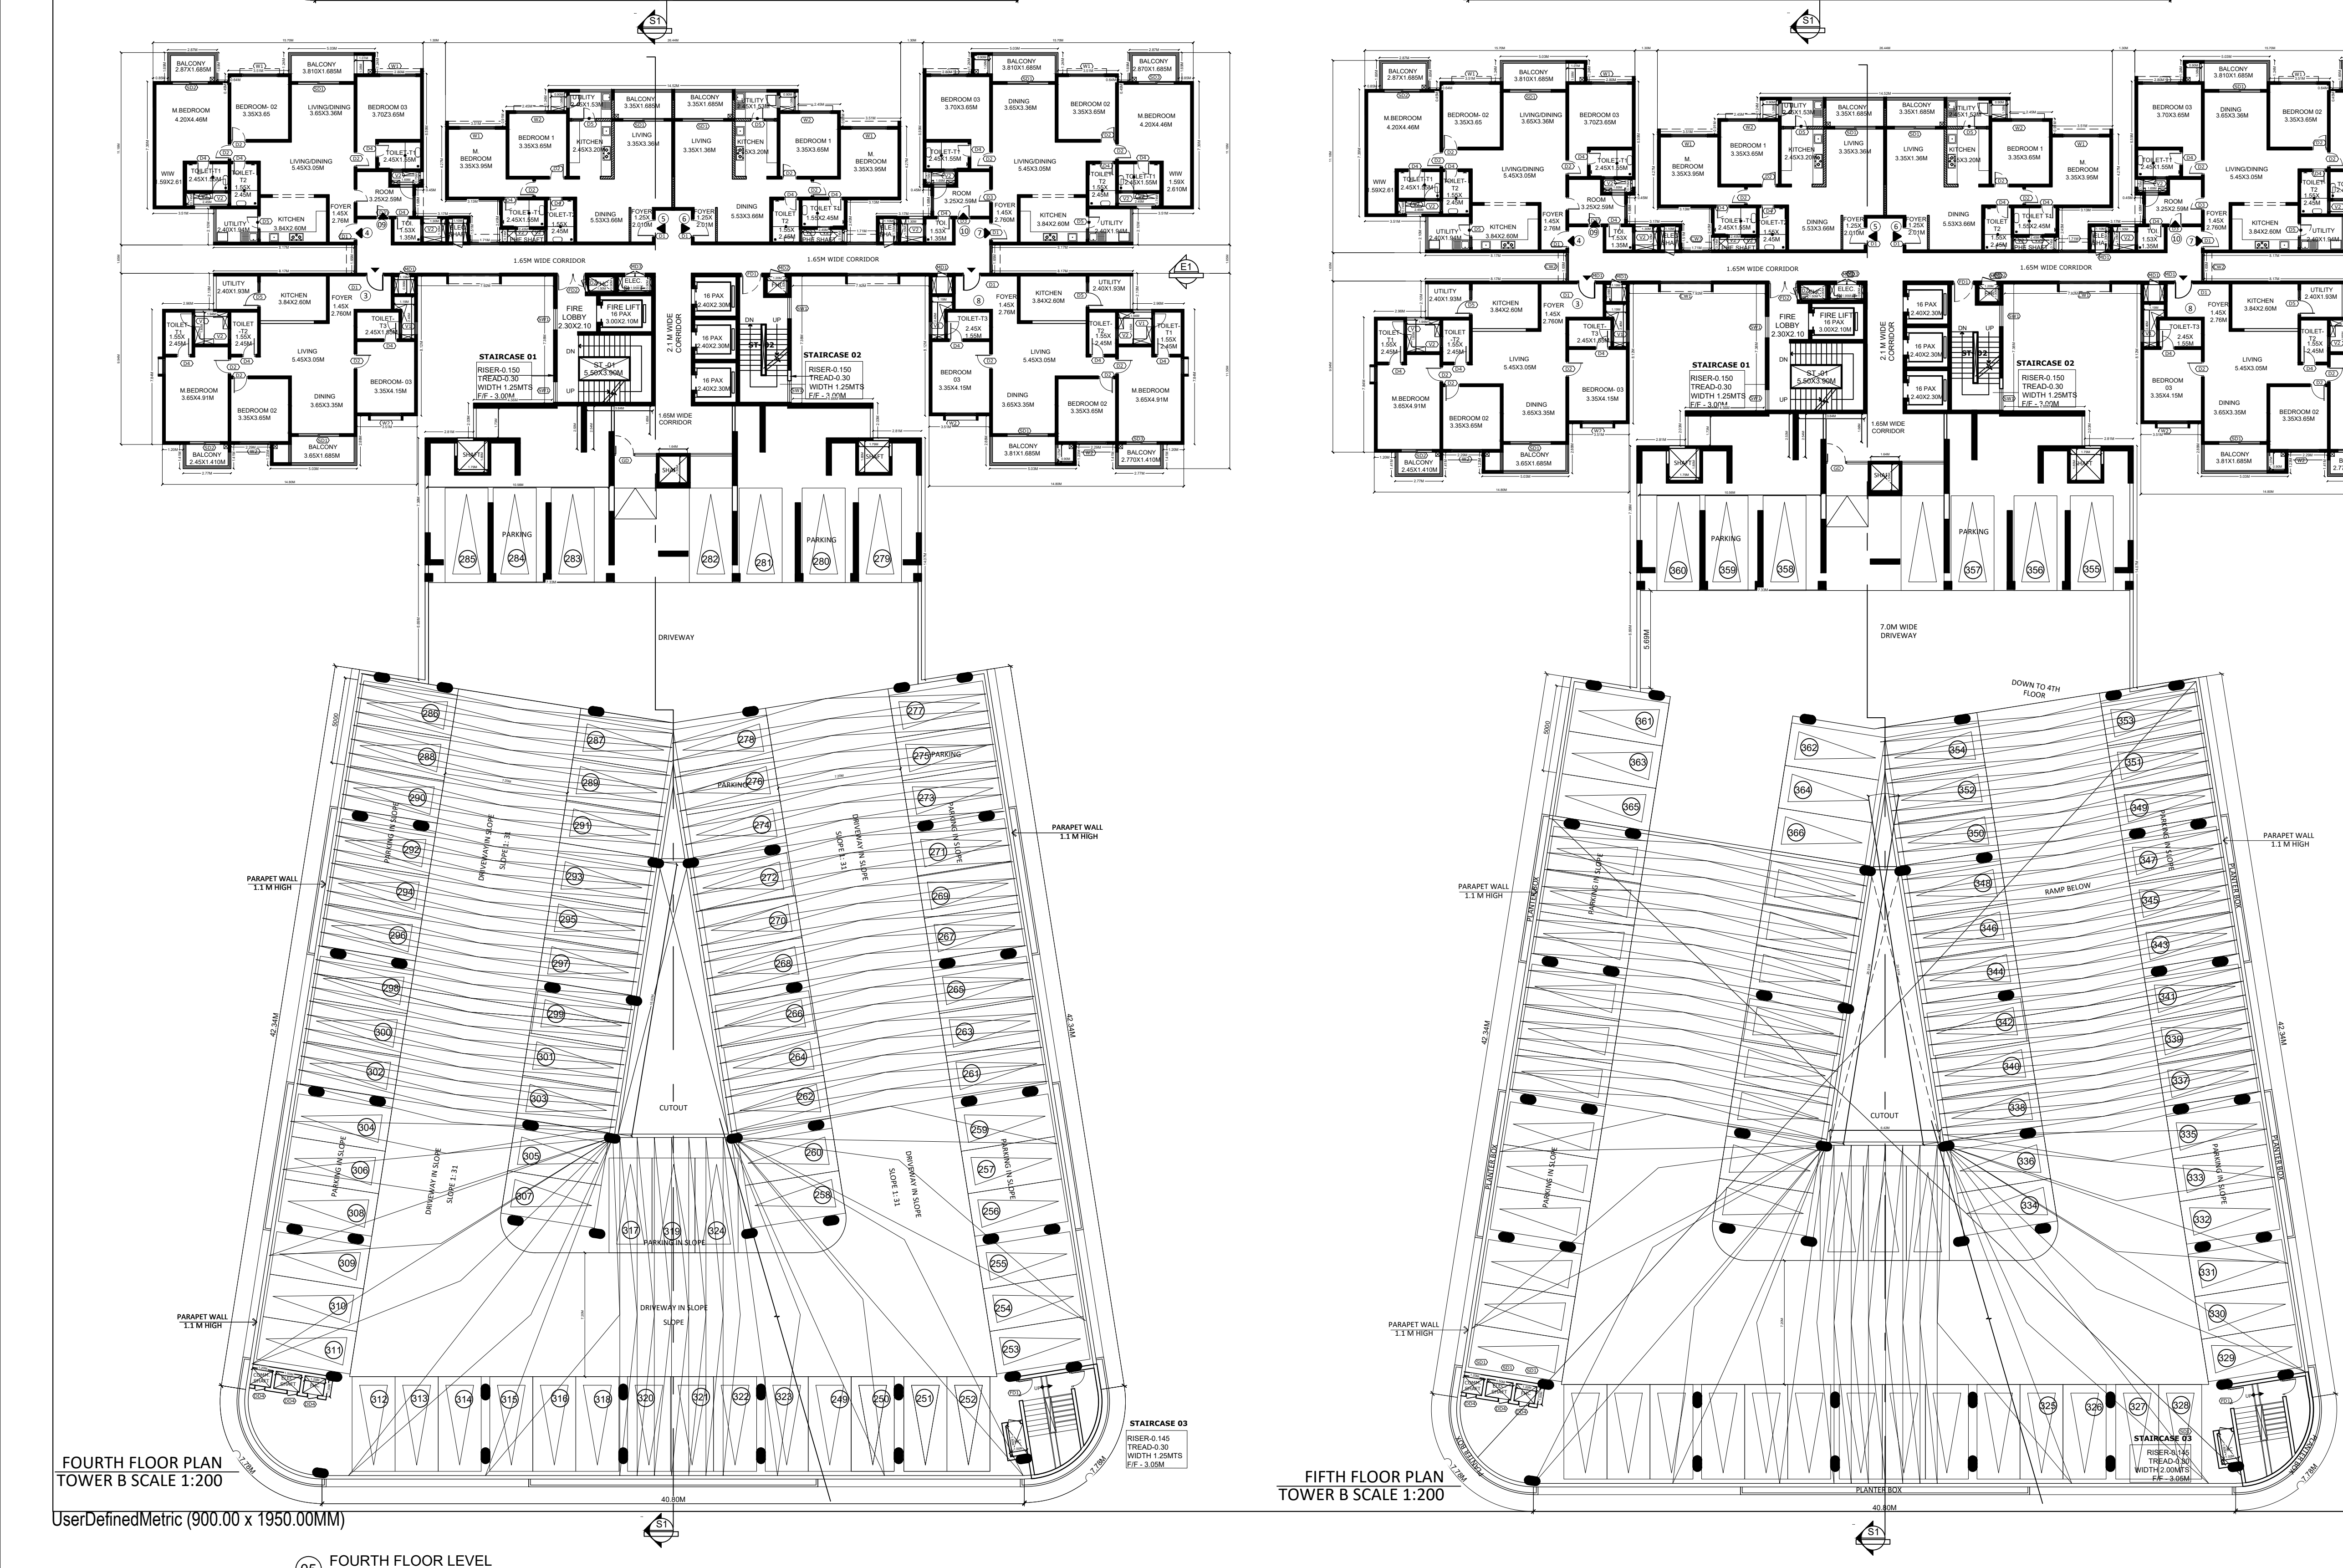

 

[illegible]

[illegible]

SANC'TIONING AUTHORITY :				date of issue of plan and building licence by the competent authority.	
DESIGNER / DESIGN ENGINEER / ARCHITECT NAME	REGISTERED ADDRESS	REGISTERED OFFICE	JOINT ADDRESS		