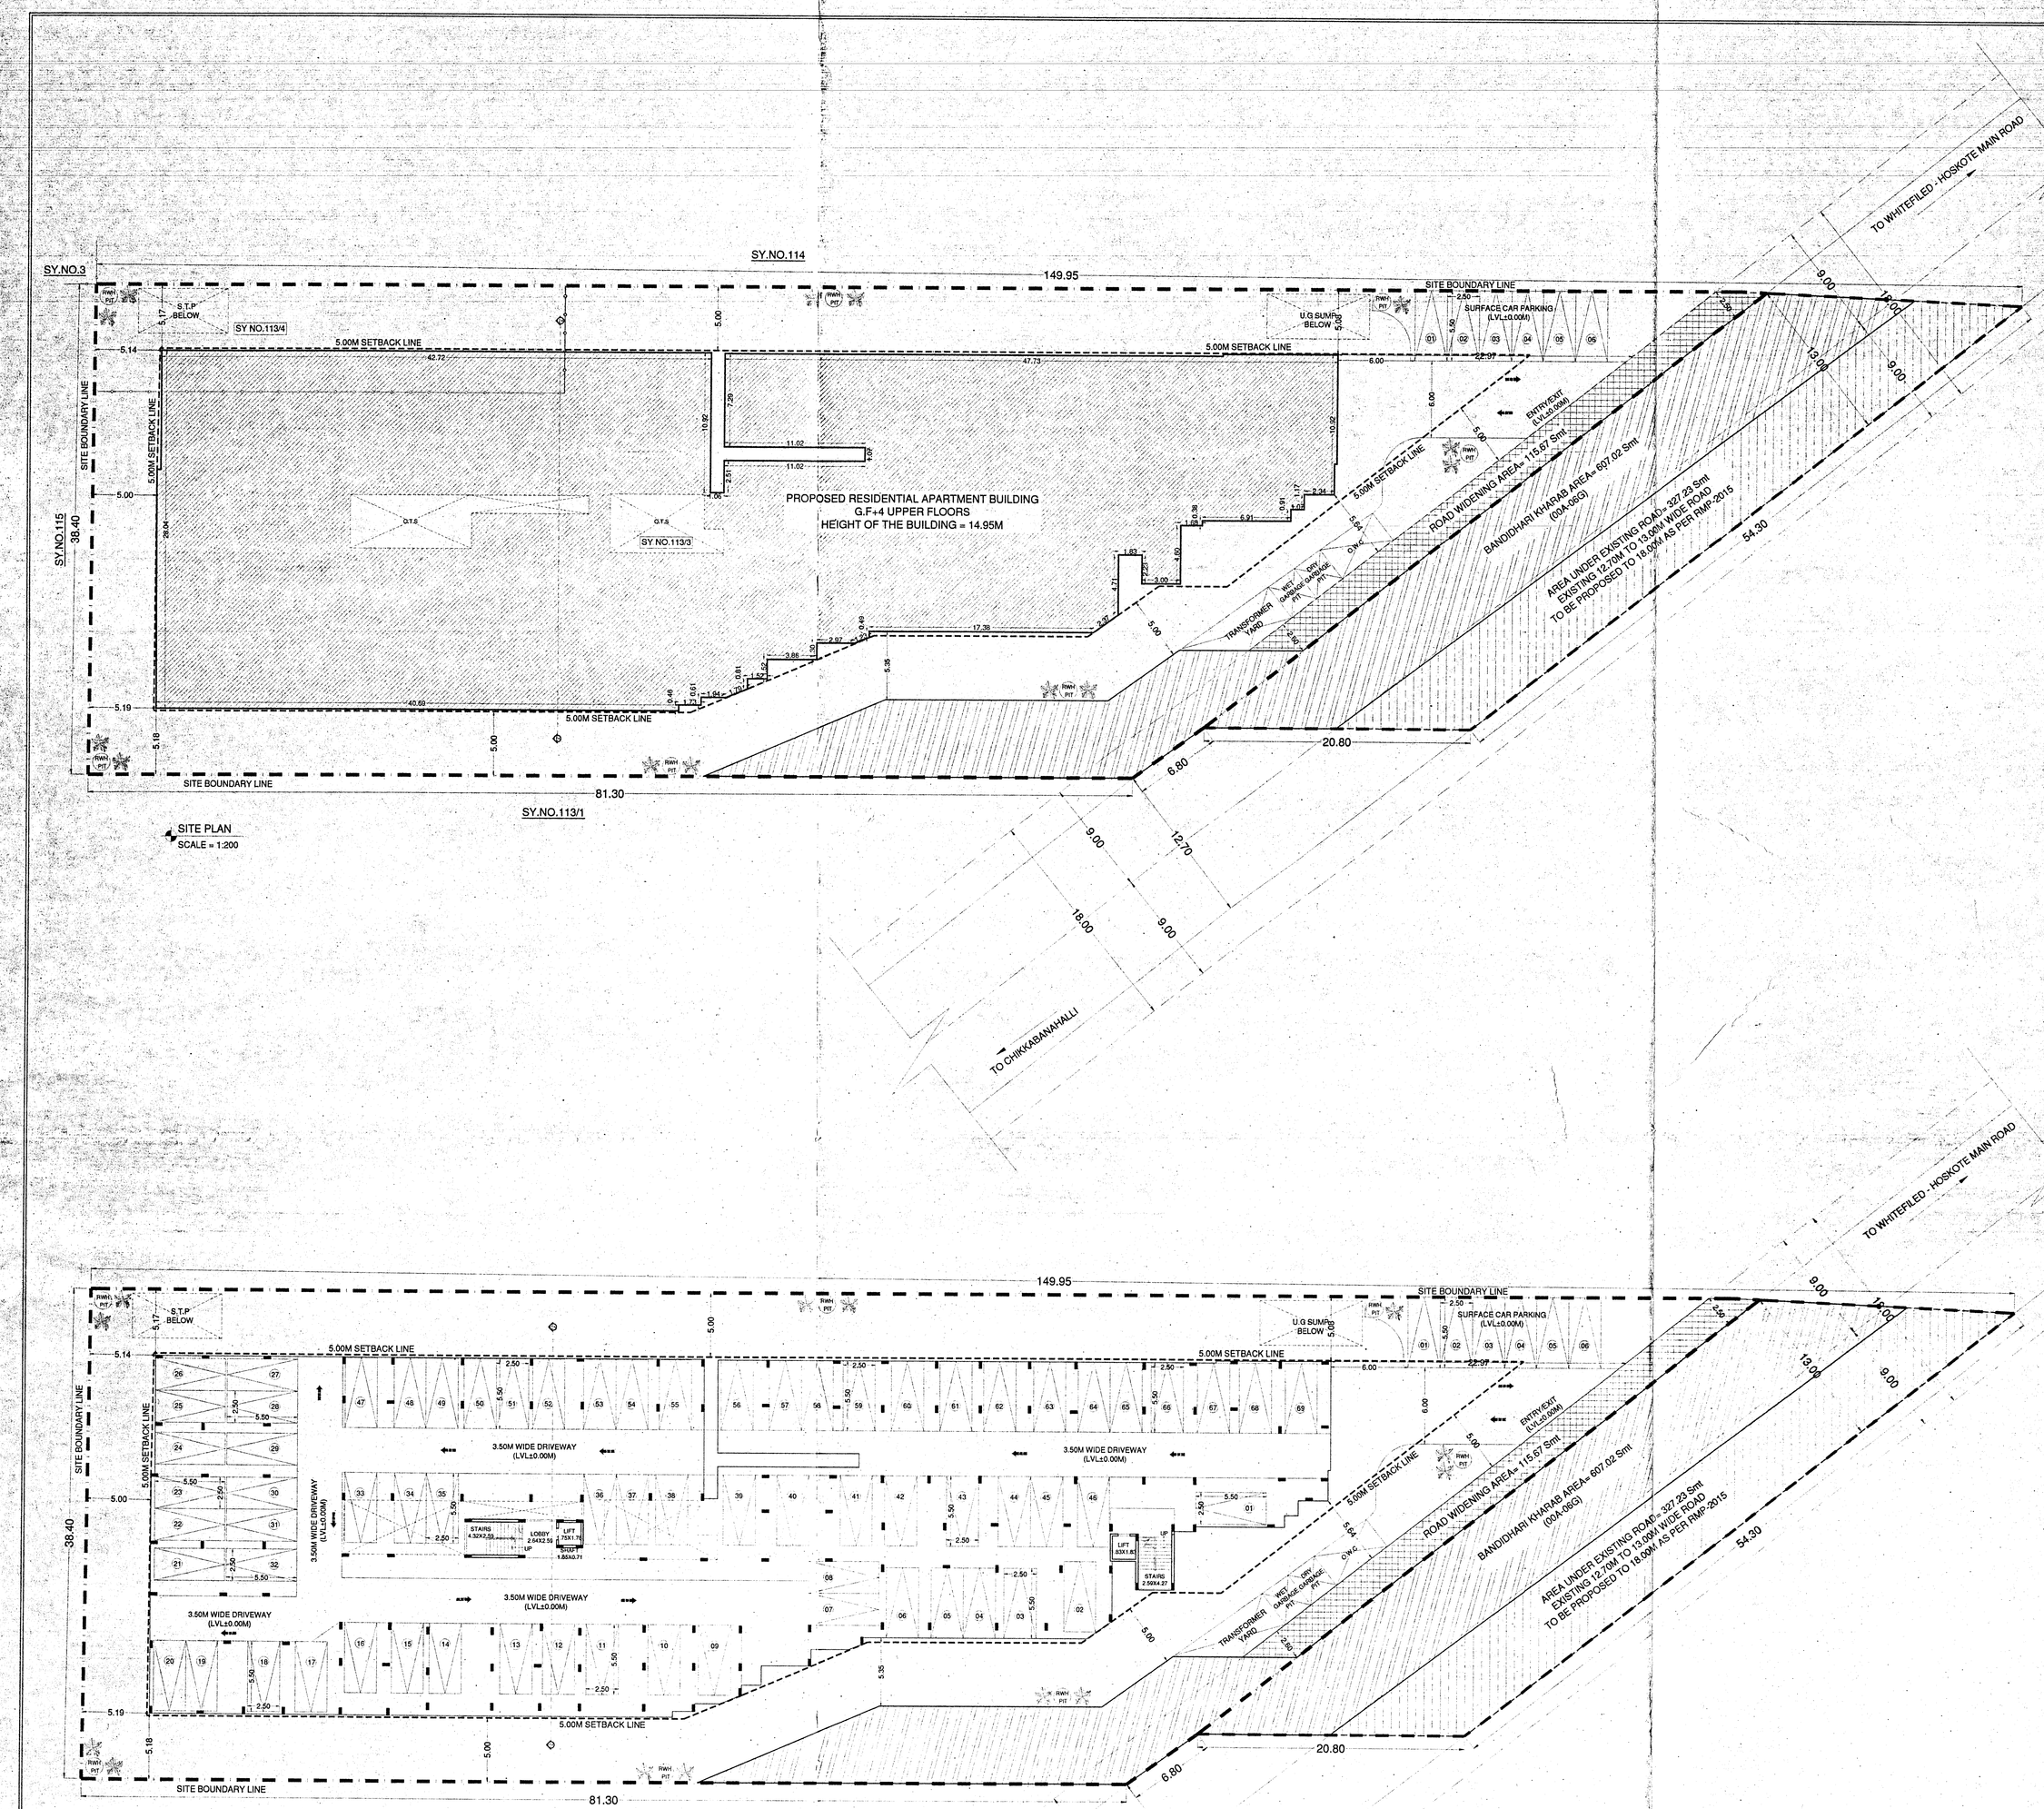

AREA STATEMENT IN SMT										
FLOORS	GROSS AREA	DUCTS/O.T.S/ CUTOUT AREA	BUILTUP AREA	NON FAR AREA					NET FAR AREA	NO.OF UNITS
				LIFT	STAIRS AREA	SERVICE/VOID AREA	PARKING / TERRACE	TOTAL		
GROUND FLOOR	2133.74	90.54	2043.20	6.46	22.76	0.00	2013.98	2043.20	0.00	0
1st FLOOR	2205.13	139.91	2065.22	6.46	22.76	0.00	0.00	29.22	2036.00	17
2nd FLOOR	2224.25	139.91	2084.34	6.46	22.76	0.00	0.00	29.22	2055.12	17
3rd FLOOR	2224.25	139.91	2084.34	6.46	22.76	0.00	0.00	29.22	2055.12	17
4th FLOOR	2224.25	139.91	2084.34	6.46	22.76	0.00	0.00	29.22	2055.12	17
TERRACE FLOOR	57.69	0.00	57.69	0.00	0.00	0.00	57.69	57.69	0.00	0
TOTAL	11069.31	650.18	10419.13					2217.77	8201.36	68

AREA STATEMENT IN SMT		
TOTAL SITE AREA	=	4780.31 SQ.M (01A - 7.23G)
KHARAB AREA	=	607.02 SQ.M (00A - 6.00G)
AREA UNDER EXISTING ROAD	=	327.23 SQ.M
NET SITE AREA CONSIDER FOR DEVELOPMENT	=	3846.06 SQ.M
PROPOSED ROAD WIDENING AREA	=	115.67 SQ.M
SITE AREA CONSIDER FOR COVERAGE	=	3730.39 SQ.M
SETBACK	=	5.00 M
ACHIEVED BUILDING HEIGHT	=	14.95 Mc15.00M
ACHIEVED FAR AREA	=	8201.36 SQ.M
ACHIEVED BUILTUP AREA	=	10419.13 SQ.M
ACHIEVED GROUND COVERAGE AREA	=	2043.20 SQ.M
PERMISSIBLE FAR	=	2.25
F.A.R		TOTAL FLOOR AREA / SITE AREA
	=	8201.36 SQ.M / 3846.06 SQ.M
F.A.R ACHIEVED	=	2.132 < 2.25
PERMISSIBLE GROUND COVERAGE	=	55%
GROUND COVERAGE	=	PLINTH AREA X 100 / NET SITE AREA
	=	2043.20 X 100 / 3730.39
GROUND COVERAGE ACHIEVED	=	54.77% < 55%
UNIT DETAILS		
TOTAL NUMBER OF UNITS	=	68 UNITS
CAR PARKING STATEMENT		
UNITS MORE THAN 50 SMT LESS THAN 225 SQM = (68 Units)	=	68 CARS
10% VISITORS PARKING	=	7 CARS
TOTAL NO. OF CAR PARKING REQUIRED	=	75 CARS
GROUND FLOOR CAR PARKING	=	69 CARS
SURFACE CAR PARKING	=	6 CARS
TOTAL NO. OF CAR PARKING PROVIDED	=	75 CARS
REQUIRED NO.OF TREES (8201.36 / 240 sm) = 34.17SAY	=	35 TREES

KEY PLAN (N.T.S)

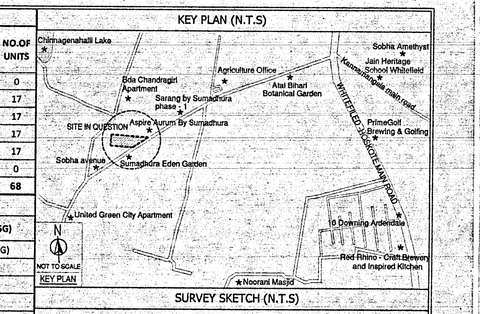

SURVEY SKETCH (N.T.S)

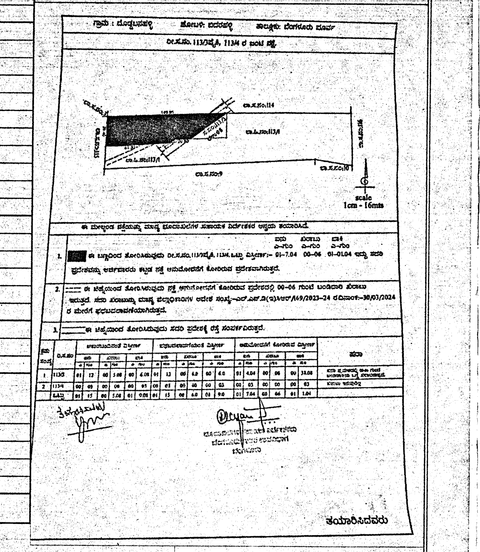
ಉತ್ತರಕ್ಕೆ
ದಕ್ಷಿಣಕ್ಕೆ
ಪೂರ್ವಕ್ಕೆ
ಪಶ್ಚಿಮಕ್ಕೆ
