PROJECT TITLE : PLAN SHOWING THE PROPOSED MULTISTORIED RESIDENTIAL APARTMENTBUILDING IN SURVEY NO'S 132/P, 135/P, 137/P & 138/P, SITUATED ATGUNDLAPOCHAMPALLI VILLAGE, MEDCHAL MANDAL, MEDCHAL-MALKAJGIRI(DIST), TELANGANA STATE.Belongs ToM/s. OORJITA HOMESRep By Its Managing PartnerSRI. NAKKALA MAHADEV YADAV, S/o. SRI. NAKKALA DURGESHWAR RAO.

FILE DETAILS			
LTP NAME :	VIJAYAKUMARA CHARY		
LTP LICENCE NO :	CA/2012/55372	DATE :	07-10-2023
FILE NO :	TS\063655/2023	SHEET NO.:	1 / 2
SHEET NAME :	Layout Plan Details - Building Plan Details		

AREA STATEMENT	
PROJECT DETAIL	
PROJECT TYPE	Building Permission
NATURE OF DEVELOPMENT	NEW
Authority	HMDA
ULB	HMDA
LOCATION	ERSTWHILE HYDERABAD URBAN DEVELOPMENT AUTHORITY (HUDA)
SUB LOCATION	NEW AREAS / APPROVED LAYOUT AREAS
STATE	TELANGANA
Building USE	Residential
Building SUB USE	Residential
BUILDING TYPE	
AREA DETAILS	
AREA OF PLOT (Minimum)	3995.67
NET AREA OF PLOT	3995.67
PROPOSED AREA DETAILS	
VACANT PLOT AREA	1622.52
TOTAL PROPOSED BUILT UP AREA EXCLUDING PARKING	10369.80
TOTAL PROPOSED BUILT UP AREA INCLUDING PARKING	15399.60

Color Notes

COLOR INDEX
PLOT BOUNDARY
ABUTTING ROAD
PROPOSED CONSTRUCTION
COMMON PLOT
ROAD WIDENING AREA
EXISTING (To be retained)
EXISTING (To be demolished)

SITE PLAN

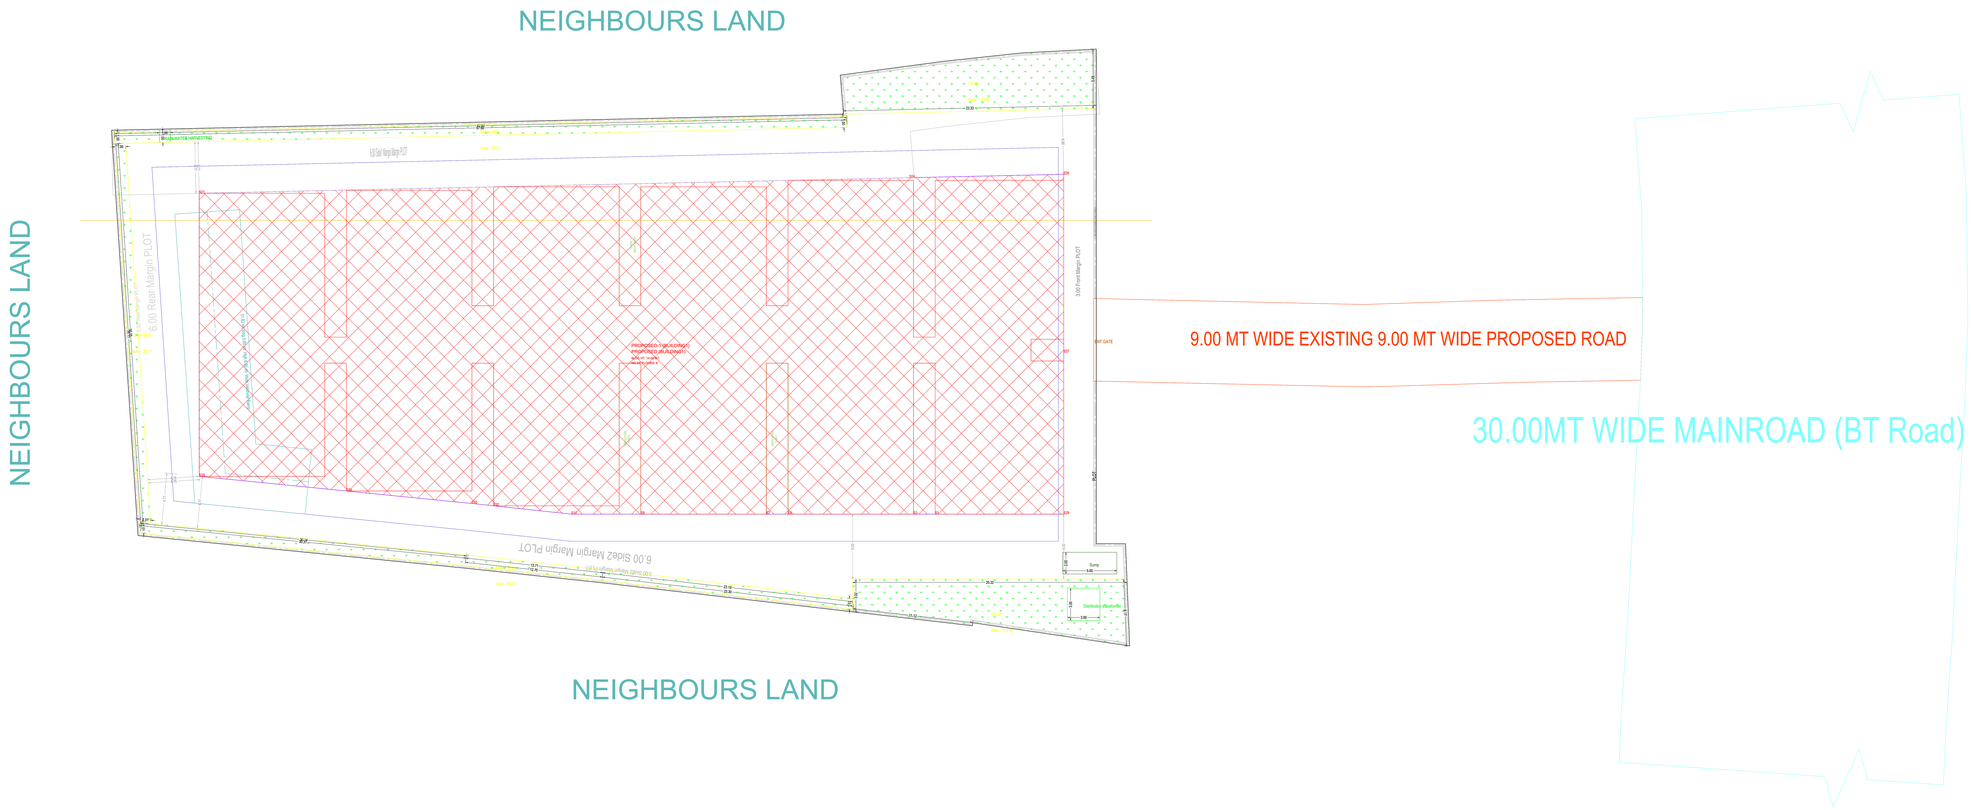

BUILDING USE / BUILDING SUBUSE DETAIL

BUILDING NAME	BUILDING USE	BUILDING SUBUSE	BUILDING TYPE	FLOOR DETAILS
PROPOSED (BUILDING1)	Residential	Residential Apartment Bldg	NA	1 Cellar + 1 Stilt + 5 upper floors

NET BUILT UP AREA AND DWELLING UNITS DETAILS

BUILDING NAME	NO OF BLDG	TOTAL BUA	DEDUCTIONS		NET BUA	TNMTS.	PARKING AREA	NET PARKING
			VSHAFT	ACCES.	RESI.			
PROPOSED (BUILDING1)	1	15601.35	156.46	45.34	10369.80	60	5029.80	5029.80
GRAND TOTAL	1	15601.35	156.46	45.34	10369.80	60.00	5029.80	5029.80

Mortgage Area Details

Main Plot Name	Type of Mortgage	Mortgage Area(Sq.mt.)	
		Required	Proposed
PLOT	Built Up Area to Mortgage	1036.98 (10%)	1253.67

REQUIRED PARKING

Building Name	Type	Subuse	Proposed Net Built-Up Area	Parking Percentage	Visitor Parking Percentage	Req. Parking Area(Sq.Mts.)
PROPOSED (BUILDING1)	Residential	Residential Apartment Bldg	10369.79	2073.96 (20 %)	207.40 (10 %)	2281.36

Parking Check

Vehicle Type	Required	Proposed Area(Sq.mt.)
Parking Area	2073.96	5029.80
Visitor's Car Parking	207.40	232.33
On Site	-	0.00
Total	2281.36	5029.80
No of Cars Proposed	134	

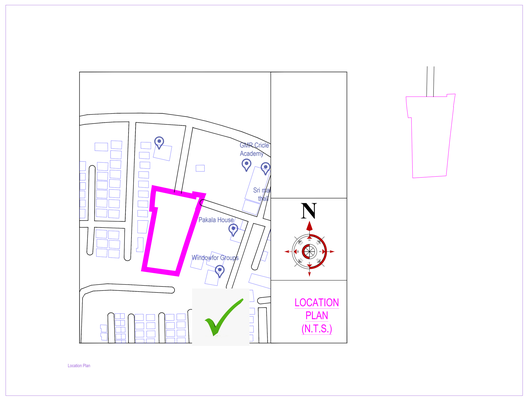

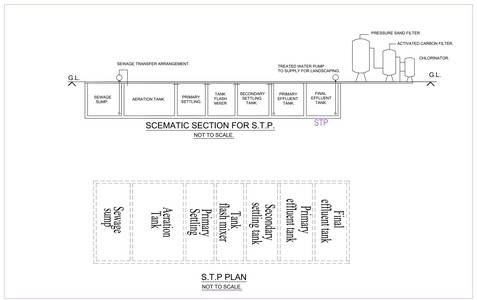

SCEMATIC SECTION FOR S.T.P.
NOT TO SCALE.

S.T.P PLAN
NOT TO SCALE.

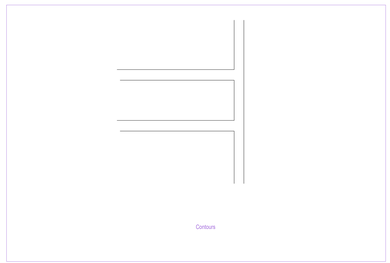

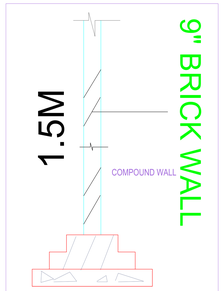

750
COMPOUND WALL SECTION AT D-D

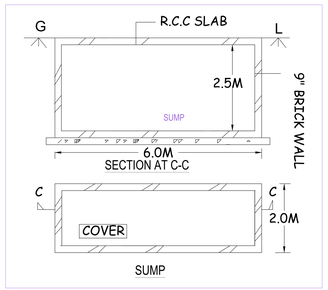

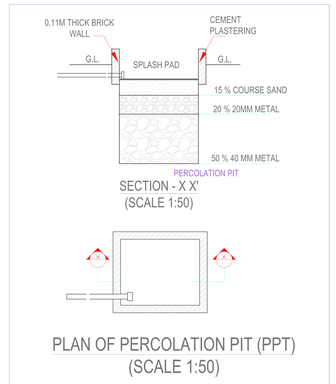

PLAN OF PERCOLATION PIT (PPT)
(SCALE 1:50)

GENERAL CONDITIONS




PROJECT TITLE : PLAN SHOWING THE PROPOSED MULTISTORIED RESIDENTIAL APARTMENTBUILDING IN SURVEY NO'S 132/P, 135/P, 137/P & 138/P, SITUATED ATGUNDLAPOCHAMPALLI VILLAGE, MEDCHAL MANDAL, MEDCHAL-MALKAJGIRI(DIST), TELANGANA STATE.Belongs ToM/s. OORJITA HOMESRep By Its Managing PartnerSRI. NAKKALA MAHADEV YADAV, S/o. SRI. NAKKALA DURGESHWAR RAO.

FILE DETAILS			
LTP NAME	VIJAYAKUMARA CHARY		
SHEET NAME	Building Plan Details		

FRONT SIDE ELEVATION

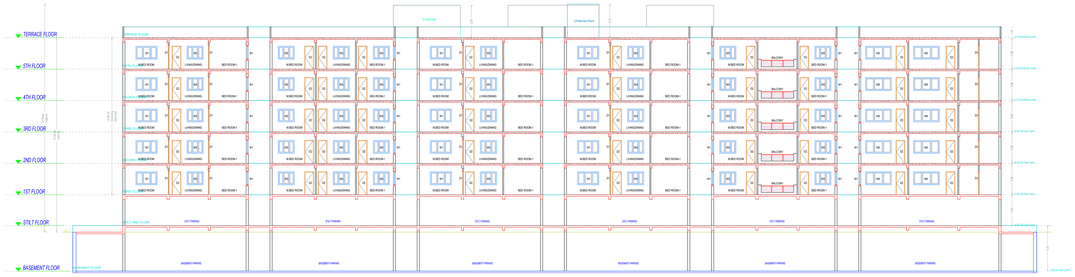

SECTION-A-A'

BASEMENT FLOOR PLAN
(SCALE 1:100)

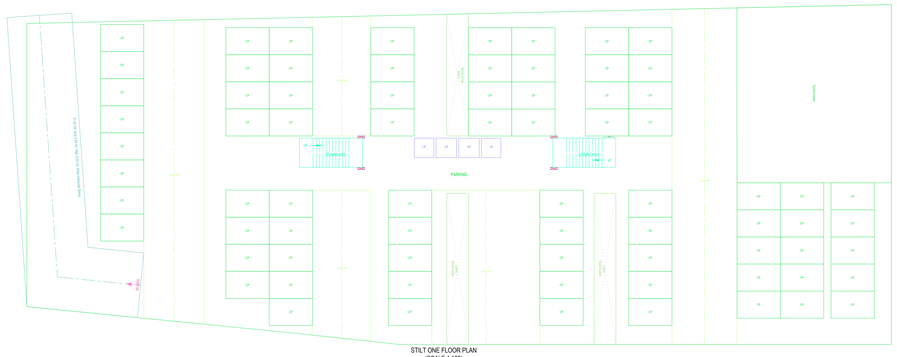

STILT ONE FLOOR PLAN
(SCALE 1:100)

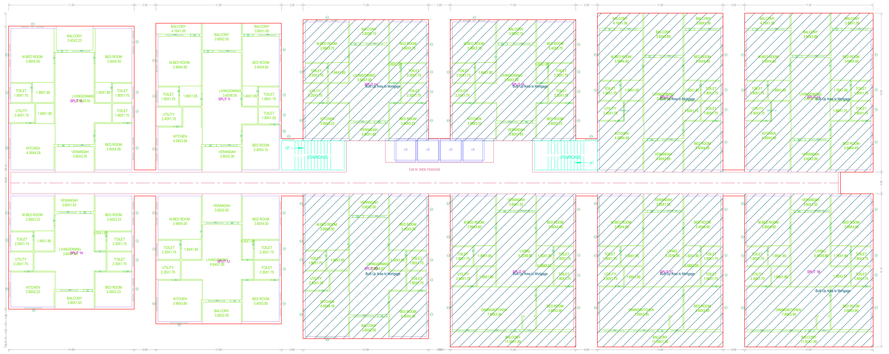

FIRST FLOOR PLAN
(Proposed)
(SCALE 1:100)

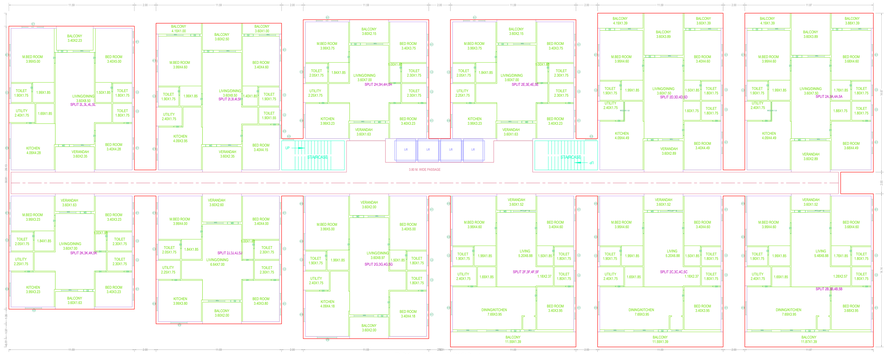

TYPICAL - 2, 3, 4, 5 FLOOR PLAN
(Proposed)
(SCALE 1:100)

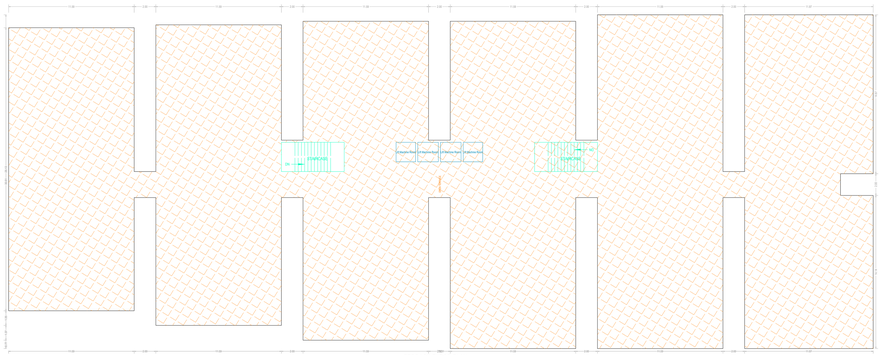

TERRACE FLOOR PLAN
(SCALE 1:100)




ISCI_full_Sheet2_KAZ_(1650.00_X_2279.00_MM)

GENERAL CONDITIONS


