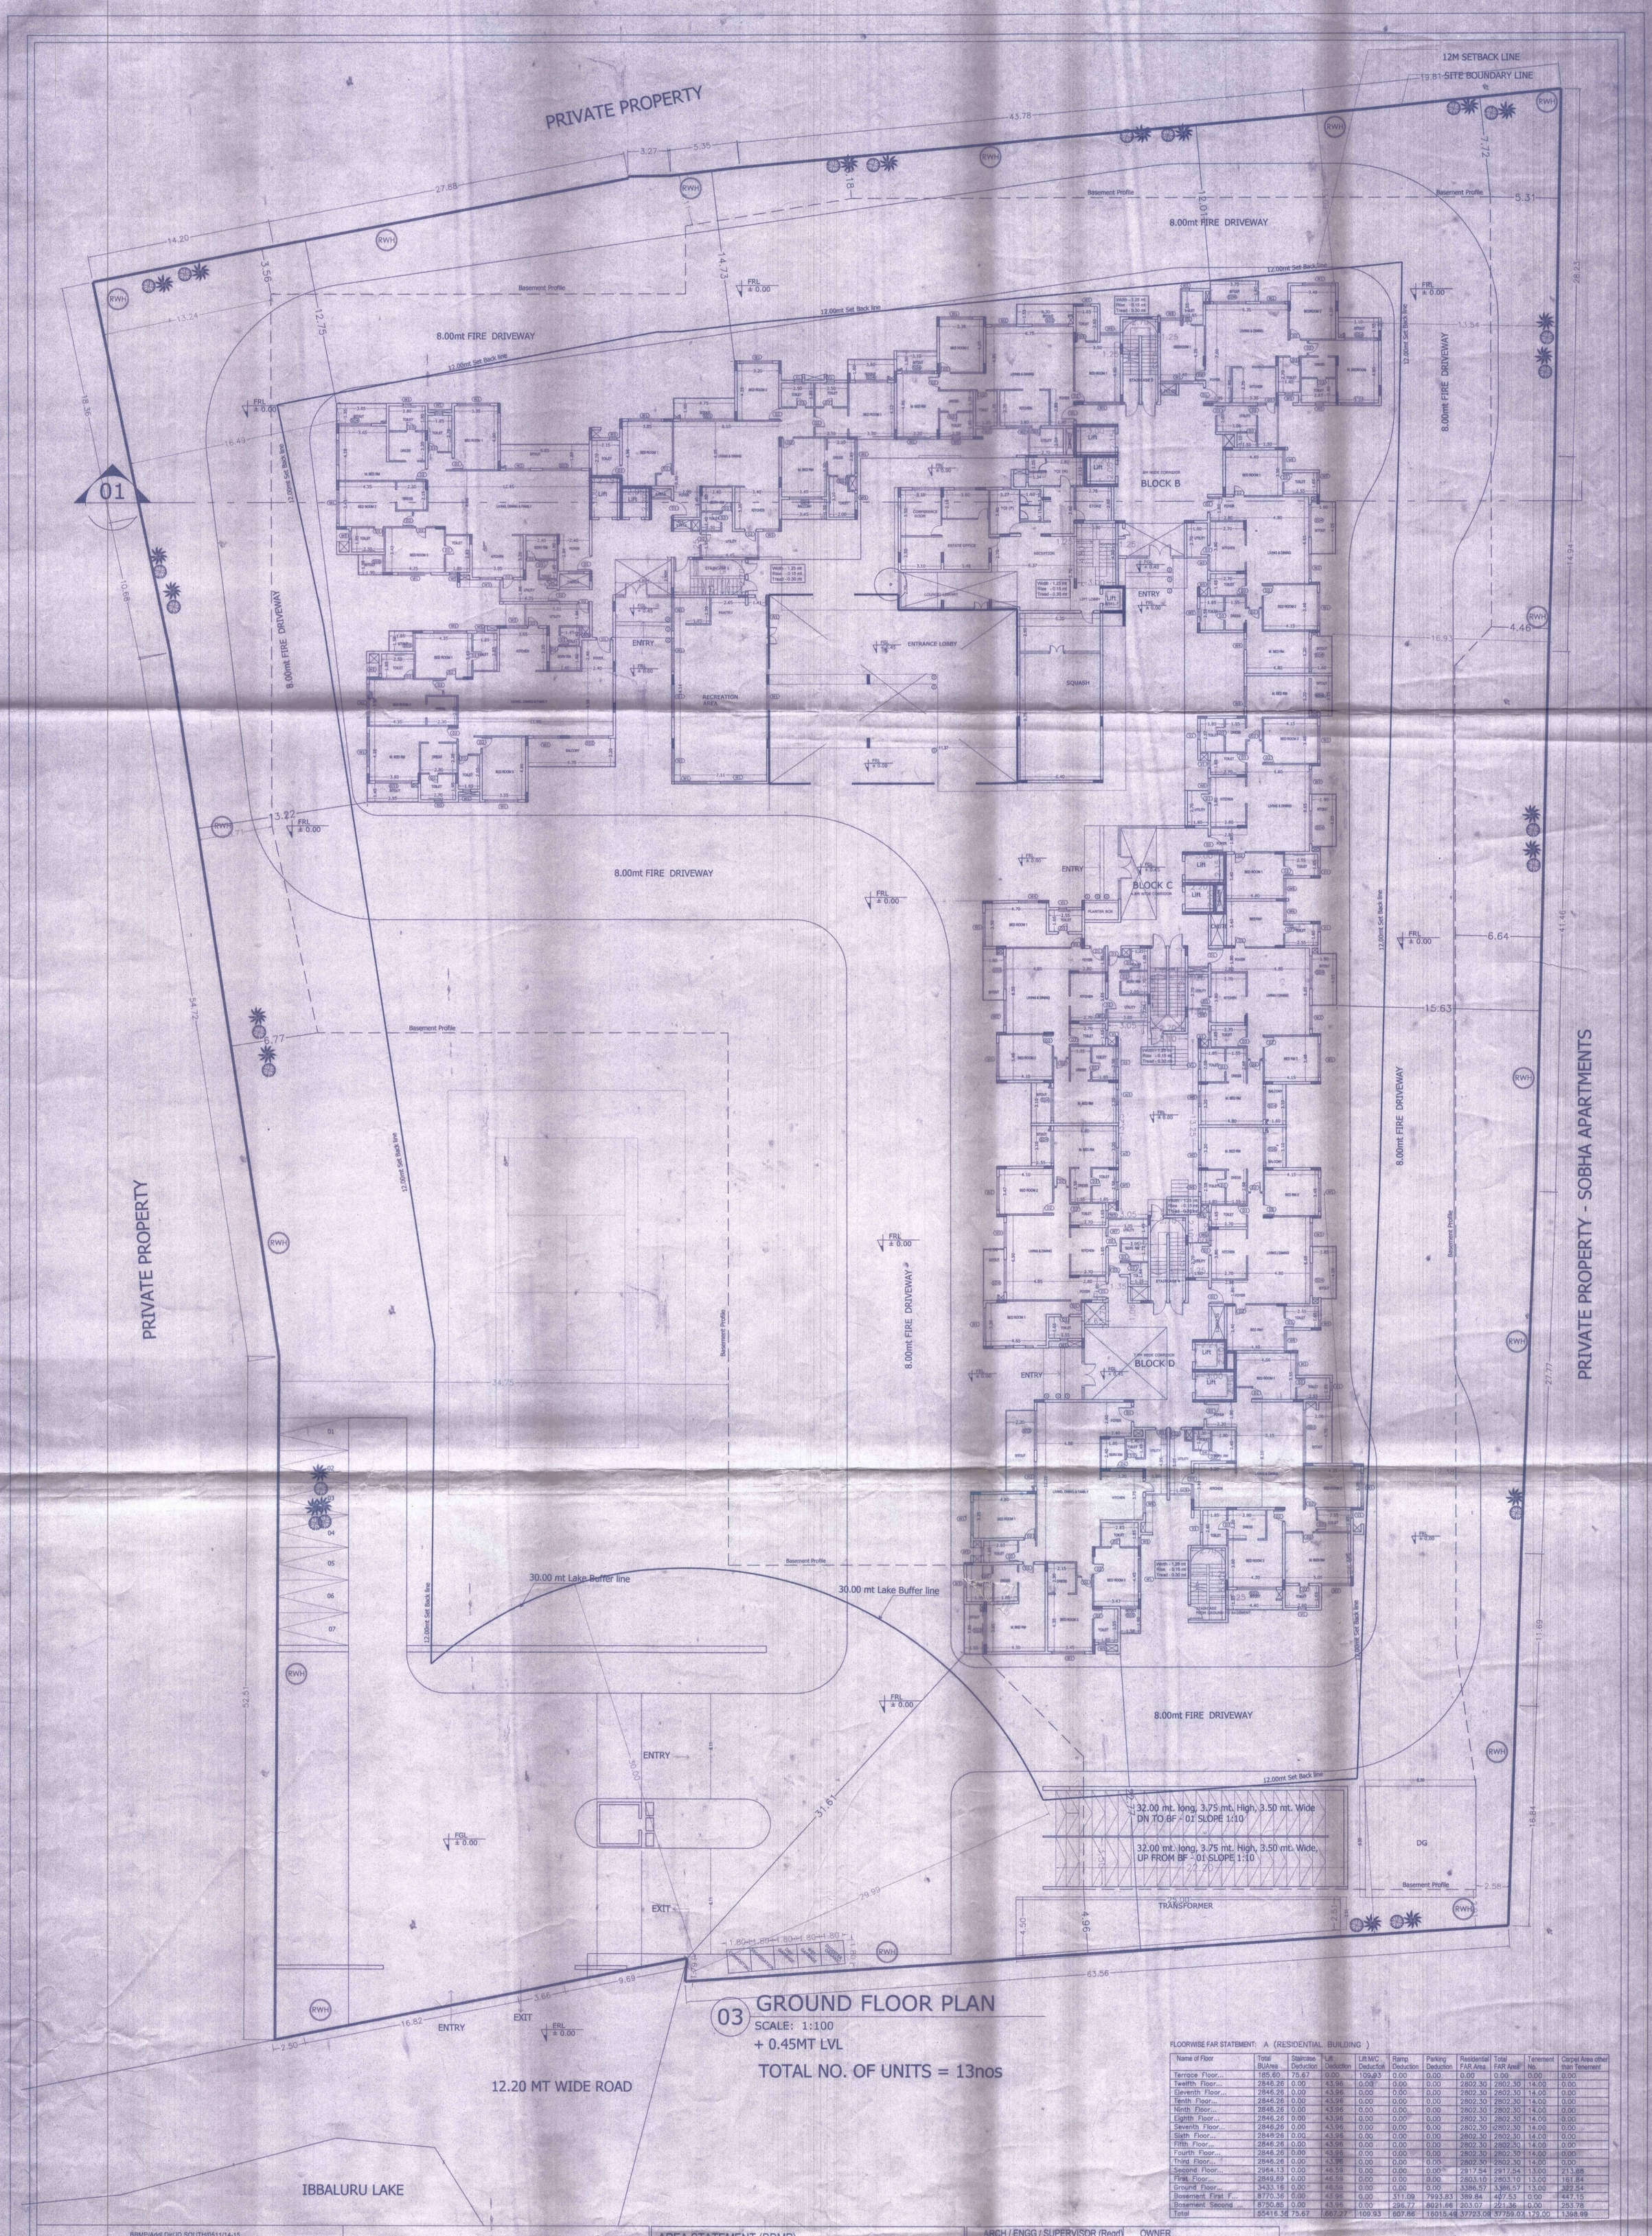

03 GROUND FLOOR PLAN

SCALE: 1:100

+ 0.45MT LVL

TOTAL NO. OF UNITS = 13nos

FLOORWISE FAR STATEMENT: A (RESIDENTIAL BUILDING)

Name of Floor	Total BUArea	Staircase Deduction	Lift Deduction	Lift M/C Deduction	Ramp Deduction	Parking Deduction	Residential FAR Area	Total FAR Area	Tenement No.	Carpet Area other than Tenement
Terrace Floor...	185.60	75.67	0.00	109.93	0.00	0.00	0.00	0.00	0.00	0.00
Twelfth Floor...	2846.26	0.00	43.96	0.00	0.00	0.00	2802.30	2802.30	14.00	0.00
Eleventh Floor...	2846.26	0.00	43.96	0.00	0.00	0.00	2802.30	2802.30	14.00	0.00
Tenth Floor...	2846.26	0.00	43.96	0.00	0.00	0.00	2802.30	2802.30	14.00	0.00
Ninth Floor...	2846.26	0.00	43.96	0.00	0.00	0.00	2802.30	2802.30	14.00	0.00
Eighth Floor...	2846.26	0.00	43.96	0.00	0.00	0.00	2802.30	2802.30	14.00	0.00
Seventh Floor...	2846.26	0.00	43.96	0.00	0.00	0.00	2802.30	2802.30	14.00	0.00
Sixth Floor...	2846.26	0.00	43.96	0.00	0.00	0.00	2802.30	2802.30	14.00	0.00
Fifth Floor...	2846.26	0.00	43.96	0.00	0.00	0.00	2802.30	2802.30	14.00	0.00
Fourth Floor...	2846.26	0.00	43.96	0.00	0.00	0.00	2802.30	2802.30	14.00	0.00
Third Floor...	2846.26	0.00	43.96	0.00	0.00	0.00	2802.30	2802.30	14.00	0.00
Second Floor...	2964.13	0.00	46.59	0.00	0.00	0.00	2917.54	2917.54	13.00	213.68
First Floor...	2849.89	0.00	46.59	0.00	0.00	0.00	2803.10	2803.10	13.00	161.84
Ground Floor...	3433.16	0.00	46.59	0.00	0.00	0.00	3386.57	3386.57	13.00	322.54
Basement First F...	8770.36	0.00	43.96	0.00	311.09	7993.83	389.84	427.53	0.00	447.15
Basement Second ...	8750.86	0.00	43.96	0.00	296.77	8021.66	203.07	221.36	0.00	253.78
Total	55416.36	75.67	867.27	109.93	607.86	16015.49	37723.09	37759.07	179.00	1398.99

BBMP/Addl.Dir/JD SOUTH/0511/14-15

I Conditions:

1. Plan Sanction is accorded for the Proposed Residential Apartment Building :
   a) Construction of 2BF+GF+12UF (Twelve upper floors) only
2. Sanction is accorded for Residential use only. The use of the building shall not be deviated to any other use.
3. Basement Floors and surface area reserved for car parking shall not be converted for any other purpose.
4. Development charges towards increasing the capacity of water supply, sanitary and power main has to be paid to BWSSB and BESCOM if any.
5. Necessary ducts for running telephone cables, cubicles at ground level for postal services & space for dumping garbage within the premises shall be provided.
6. The applicant shall construct temporary toilets for the use of construction workers and it should be demolished after the construction.
7. The applicant shall insure all workmen involved in the construction work against any accident/unfoward incidents arising during the time of construction .
8. The applicant shall not stock any building materials / debris on footpath or on roads or on drains. The debris shall be removed and transported to near by dumping yard.
9. The applicant / builder is prohibited from selling the setback area / open spaces and the common facility areas, which shall be accessible to all the tenants and occupants.
10. The applicant shall provide a space for locating the distribution transformers & associated equipment as per K.E.R.C (Es & D) code leaving 3.00 mts. from the building within the premises.
11. The applicant shall provide a separate room preferably 4.50 x 3.65 m in the basement for installation of telecom equipment and also to make provisions for telecom services as per Bye-law No. 25.
12. The applicant shall maintain during construction such barricading as considered necessary to prevent dust, debris & other materials endangering the safety of people / structures etc. in & around the site.
13. The applicant shall plant at least two trees in the premises.
14. Permission shall be obtained from forest department for cutting trees before the commencement of the work.
15. License and approved plans shall be posted in a conspicuous place of the licensed premises. The building license and the copies of sanctioned plans with specifications shall be mounted on a frame and displayed and they shall be made available during inspections .
16. If any owner / builder contravenes the provisions of Building Bye-laws and rules in force, the Architect / Engineer / Supervisor will be informed by the Authority in the first instance, warned in the second instance and cancel the registration if the same is repeated for the third time.
17. Technical personnel, applicant or owner as the case may be shall strictly adhere to the duties and responsibilities specified in Schedule IV (Bye - law No. 3.6) under sub section (v8 (e) to (k).
18. The building shall be constructed under the supervision of a registered structural engineer.
19. On completion of foundation or footings before erection of walls on the foundation and in the case of columnar structure after erecting the columns " COMMENCEMENT CERTIFICATE" shall be obtained.
20. Construction or reconstruction of the building should be completed before the expiry of five years from the date of issue of license & within one month after its completion shall apply for permission to occupy the building .
21. The building should not be occupied without obtaining " OCCUPANCY CERTIFICATE" from the competent authority.
22. Drinking water supplied by BWSSB should not be used for the construction activity of the building.
23. The applicant shall ensure that the Rain Water Harvesting Structures are provided & maintained in good repair for storage of water for non potable purposes or recharge of ground water at all times having a minimum total capacity mentioned in the Bye - law 32(a).
24. The building shall be designed and constructed adopting the norms prescribed in National Building code and in the "Criteria for earthquake resistant design of structures" bearing No. IS 1893 - 2002 published by the Bureau of Indian Standards making the building resistant to earthquake.
25. Facilities for physically handicapped persons prescribed in schedule XI (Bye laws - 31) of building bye-laws 2003 shall be ensured.
26. The applicant shall provide at least one common toilet in the ground floor for the use of the visitors / servants / drivers and security men and also entrance shall be approached through a ramp for the Physically Handicapped persons together with the stepped entry.
27. The Occupancy Certificate will be considered only after ensuring that the provisions of conditions vide Sl. No. 23, 24, 25 & 26 are provided in the building.
28. The applicant shall ensure that no inconvenience is caused to the neighbours in the vicinity of construction and that the construction activities shall avoid hindrance during late hours.
29. Garbage originating from Apartments / Commercial buildings shall be segregated into organic and inorganic waste and should be processed in the Recycling processing unit of required capacity, installed at site for its re-use / disposal
30. The structures with basement/s shall be designed for structural stability and safety to ensure for soil stabilization during the course of excavation for basement/s with safe design for retaining walls and super structure for the safety of the structure as well as neighbouring property, public roads and footpaths, and besides ensuring safety of workman and general public by erecting safe barricades.
31. The consent for Establishment from the Ministry of Environmental and Forest (MOEF) / KSPCB should be taken wherever applicable.
32. Sufficient two wheeler parking shall be provided, as per requirement.
33. Traffic Management Plan shall be obtained from Traffic Management Consultant for all high rise structures which shall be got approved from the Competent Authority if necessary.
34. TDR certificate should be produced at the time of obtaining Occupancy Certificate (5% of site area)
35. The owner / Association of highrise building shall obtain clearance certificate from Fire Force Department with due inspection regarding working condition of Fire Safety Measures installed. The certificate should be produced to the corporation and shall get the renewal of the permission issued once in two years.
36. The Owner / Association of the highrise building shall get the building inspected by empanelled agencies of the Fire Force Department to ensure that the fire equipments installed are in good and workable condition, and an affidavit to that effect shall be submitted to the corporation and Fire Force Department every year.
37. The owner / Association of highrise building shall obtain clearance certificate from the Electrical Inspectorate every five years with due inspection by the department regarding working condition of Electrical installations / Lifts etc. The certificate should be produced to the corporation and shall get the renewal of the permission issued.
38. The Owner / Association of the high-rise building shall conduct two mock- trials in the building one before the onset of summer and another during the summer and assure complete safety in respect of fire hazards.
39. In case of any false information, misrepresentation of facts or pending court cases, the plan sanction is deemed cancelled. Special Condition as per Labour Department of Government of Karnataka vide ADDENDUM (ಕರ್ನಾಟಕ ಸರ್ಕಾರ) ಕಡತ ಸಂಖ್ಯೆ: LD/05/LET/2013, dt. 01-04-2013
40. The demand for payment of Park and open space fee, in Interim Stay as per the orders of the Hon'ble High Court, vide W.P No. 35331/2015(LB-BMP) and 35352(2015) however, this is subject to condition for remittance of sum cost in future, based on the outcome of the final Supreme Court.
41. No Construction shall take place within 30m from the lake buffer zone.
42. The validity of every registration so granted for the above categories by the authority shall be for a period of 5 years unless the same is canceled by the authority. The application for the renewal shall be made to the authority 1 month before the date of expiry of the registration. If any owner / builder contravenes the provisions of these byelaws and rules in force, the authority shall inform the same to the registered architect / engineer / supervisor in the first instance, warn in the second instance and cancel the registration if the same repeated for the third time.
43. They shall not materially and structurally deviate from the sanction plan, without previous approval of the authority. They shall explain to the owners about the risk involved in contravention of the provisions of the act, rules, byelaws, zoning regulations, standing orders and policy orders of the corporation.

Note:

1. Registration of Applicant/ Builder/ Owner/ Contractor and the construction workers working in the construction site with the "Karnataka Building and Other Constructions Workers Welfare Board" should be strictly adhered to.
2. The Applicant / Builder / Owner / Contractor should submit the Registration of establishment and list of construction workers engaged at the time of issue of Commencement Certificate. A copy of the same shall also be submitted to the concerned local Engineer in order to inspect the establishment and ensure the registration of establishment and workers working at construction site or work place.
3. The Applicant / Builder / Owner / Contractor shall also inform the changes if any of the list of workers engaged by him.
4. At any point of time Applicant/ Builder/ Owner/ Contractor shall engage a construction worker in the site or workplace who is not registered with the "Karnataka Building and Other Constructions Workers Welfare Board"

Note:

1. Accommodation shall be provided for setting up of schools for imparting education to the children of construction workers in the labour camps / construction sites.
2. List of children of workers shall be furnished by the builder / contractor to the Labour Department which is mandatory.
3. Employment of child labour in the construction activities strictly prohibited
4. Obtaining NOC from the Labour Department before commencing the construction work is a must.
5. BBMP will not be responsible for any dispute that may arise in respect of property in question.
6. In case if the documents submitted in respect of property in question is found to be false or fabricated, the plan sanctioned stands cancelled automatically and legal action will be initiated.

NOC DETAILS

Sl. No.	Name of Statutory Dept	Reference no. and date	Conditions Imposed
1.	FIRE	GBC (1) 561/2014 dt: 26-12-2014	All the conditions imposed in the letter issued by the statutory body should be adhered to.
2.	AIRPORT	HAL-BG-184/2012 dt: 22.08.2012	
3.	KSPCB	PCB/96/CNP/12/4883 dt: 03-01-2015	
4.	BWSSB	BWSSB/EIC/CE(M)/ACE(M)-III/DCE(M)-1/TA(M)-III/14095/14-15 dt. 28-02-2015	
5.	SEIAA	SEIAA 27 CON 2015 dt. 06-05-2015	
6.	BESCOM	SEE/BCS/EE(O)/AEE-3/NOC-21/14-15 dt: 05-01-2015	

FEE DETAILS: TP/JDTP SUT/01/2015-16/SEP/043 / dt 28-09-2015

II. The Applicant has paid the fee Rs. 1,27,87,000/- vide Receipt No. TP/JDTPSUT/01/2015-16/SEP/0002 dated: 01-09-2015 for the following: Rs. 875000/-

1. Licence Fees	Rs. 44,37,160/-
2. Ground Rent	Rs. 22,24,080/-
3. Betterment Charges	
a) For Building	Rs. 1,11,754/-
b) For Site	Rs. 2,87,310/-
4. Security Deposit	Rs. 55,43,700/-
5. Plan copy & Compound wall charges	Rs. (77,400+10,000) = Rs. 87,400/-
Add 1% for administrative charges towards labour Cess	Rs. 95,474/-
TOTAL	Rs.1,27,86,878/-
Amount to be paid SAY	Rs.1,27,87,000/-

Labour Cess: + 875000/- TWO 136.62000/-
vide DD No. 520673 Dated: 28-08-2015 Rs. 94,52,000/-
Bank: Canara Bank, Infantry Road

AREA STATEMENT (BBMP)

PROJECT DETAIL:

Application No.:	BBMP/Addl.Dir/JD SOUTH/0511/14-15		
Application Type:	General	Zone:	Bommanahal
Proposal Type:	Proposed Devpt	Ward:	Ward-174
Nature of Sanction:	New	Plot No Value:	–
Plot Use:	Residential	City Survey No.:	–
Location:	Ring-III	Property No.:	–
Land Use Zone:	Residential (Main)		
Locality/Street:	–		

AREA DETAILS		SQ.MT.
AREA OF PLOT (Minimum)	(A)	14062.66
NET AREA OF PLOT (Plot Area considered for COVERAGE)	(B)	14062.66
BALANCE AREA OF PLOT (Considered For Perm.FAR)	(C)	14062.66
MAX. PERMISSIBLE COVERAGE AREA	(50%)	7031.33
Proposed Coverage Area	(23.43%)	3294.34
Achieved Net coverage area	(23.43%)	3294.34
BALANCE COVERAGE AREA LEFT	(26.57%)	3736.99
PERMISSIBLE FAR (As per Zoning Regulation 2015)	(2.25)	31640.98
ADDITIONAL FAR	–	–
ADDITIONAL TDR AREA	–	50428.18
Residential FAR		37723.09
Proposed FAR Area		37759.07
Substructure Area Add in FAR	(Layout Lvl)	19.72
ACHIEVED NET FAR AREA	(2.69)	37778.79
BALANCE FAR AREA	(0.90)	12649.39
ACHIEVED ADDITIONAL FAR		6137.81
PERMISSIBLE BUILT UP AREA		–
ACHIEVED BUILT UP AREA		55436.08

BUILDING DETAILS

Block Name	Use	Ancillary Use	Structure
A (BUILDING)	Residential	Multi-DwellingUnit	Highrise

Parking Type	Reqd No.	Reqd Area	Prop No.	Prop Area
Car	189	2598.75	323	4441.25
Visitor Car Parking	19	261.25	0	0.00
Total Car	208	2860.00	323	4441.25
TwoWheeler	19	261.25	0	0.00
Total Area	–	3121.25	–	16159.39

TOTAL FAR BUILT UP AREA STATEMENT:

Block Name	Residential FAR Area	Total FAR Area	Total BUArea	Tenement No.	Carpet Area other than Tenement
A-1 (BUILDING)	37723.09	37759.07	55416.36	179.00	1398.99
Total	37723.09	37759.07	55416.36	179.00	1398.99

ARCH / ENGG / SUPERVISOR (Regd)

Ar.ANUP NAIK
BCC/BL-3.2.3/A-1037/2002-03

OWNER

M/S ANUSHKA REALTY INC
REP BY :
Mr. AVINASH AMAR LAL
(ID No. ZLW1606961)

M/S DNR CORPORATION PVT LTD
REP BY :
Mr. VIPUL KUMAR KUMAT
(ID No. 5264 5965 2493)

OWNER'S NAME:

M/S ANUSHKA REALTY INC Rep By AVNASH AMAR LAL
M/S DNR CORPORATION PVT LTD. Rep By. VIPUL KUMAT

PROJECT DESCRIPTION::

PROPOSED RESIDENTIAL APARTMENT BUILDING AT IBBLUR, BANGALORE

ARCHITECT:

Anup Naik
BCC/BL-3.2.3/A-1037/2002-03

DRAWING TITLE	SCALE	SHEET NO.
GROUND FLOOR PLAN	1 : 150	04 OF 09

NORTH

ಮೂಲ ಪ್ರತಿ :

ನಕ್ಷೆ ಮಂಜೂರಾತಿಯನ್ನು ಮಾನ್ಯ ಆಯುಕ್ತರ ಆದೇಶದ ದಿನಾಂಕ 10/8/2015 ರ ಮೇರೆಗೆ ಎಲ್.ಪಿ. ಸಂಖ್ಯೆ ಬಿಬಿಎಂಪಿ/ಆ.ನಿ./ಕಂ.ನಿ.(ಸ.ಯೋ.ದ)/5.11/14-15 ದಿನಾಂಕ: 05/10/2015 ಕ್ಕೆ ಸಕ್ಷಮ ಮಂಜೂರಾತಿಯನ್ನಾಗಿ ವಿಧಿಸಲಾಗಿರುವ ಷರತ್ತುಗಳಿಗೆ ಒಳಪಟ್ಟು ಅನುಮೋದಿಸಲಾಗಿದೆ. ದಿನಾಂಕ: 05/10/2015 ರಿಂದ 04/10/2017 ರವರೆಗೆ ಮಾತ್ರ ಮಾನ್ಯತೆ ಇರುತ್ತದೆ. (ಎರಡು ವರ್ಷಗಳ ಅವಧಿಗೆ ಮಾತ್ರ)

05/10

ಜಂಟಿ ನಿರ್ದೇಶಕರು (ನಗರ ಯೋಜನೆ-ಪಶ್ಚಿಮ)
ಬೃಹತ್ ಬೆಂಗಳೂರು ಮಹಾನಗರ ಪಾಲಿಕೆ,
ಬೆಂಗಳೂರು.