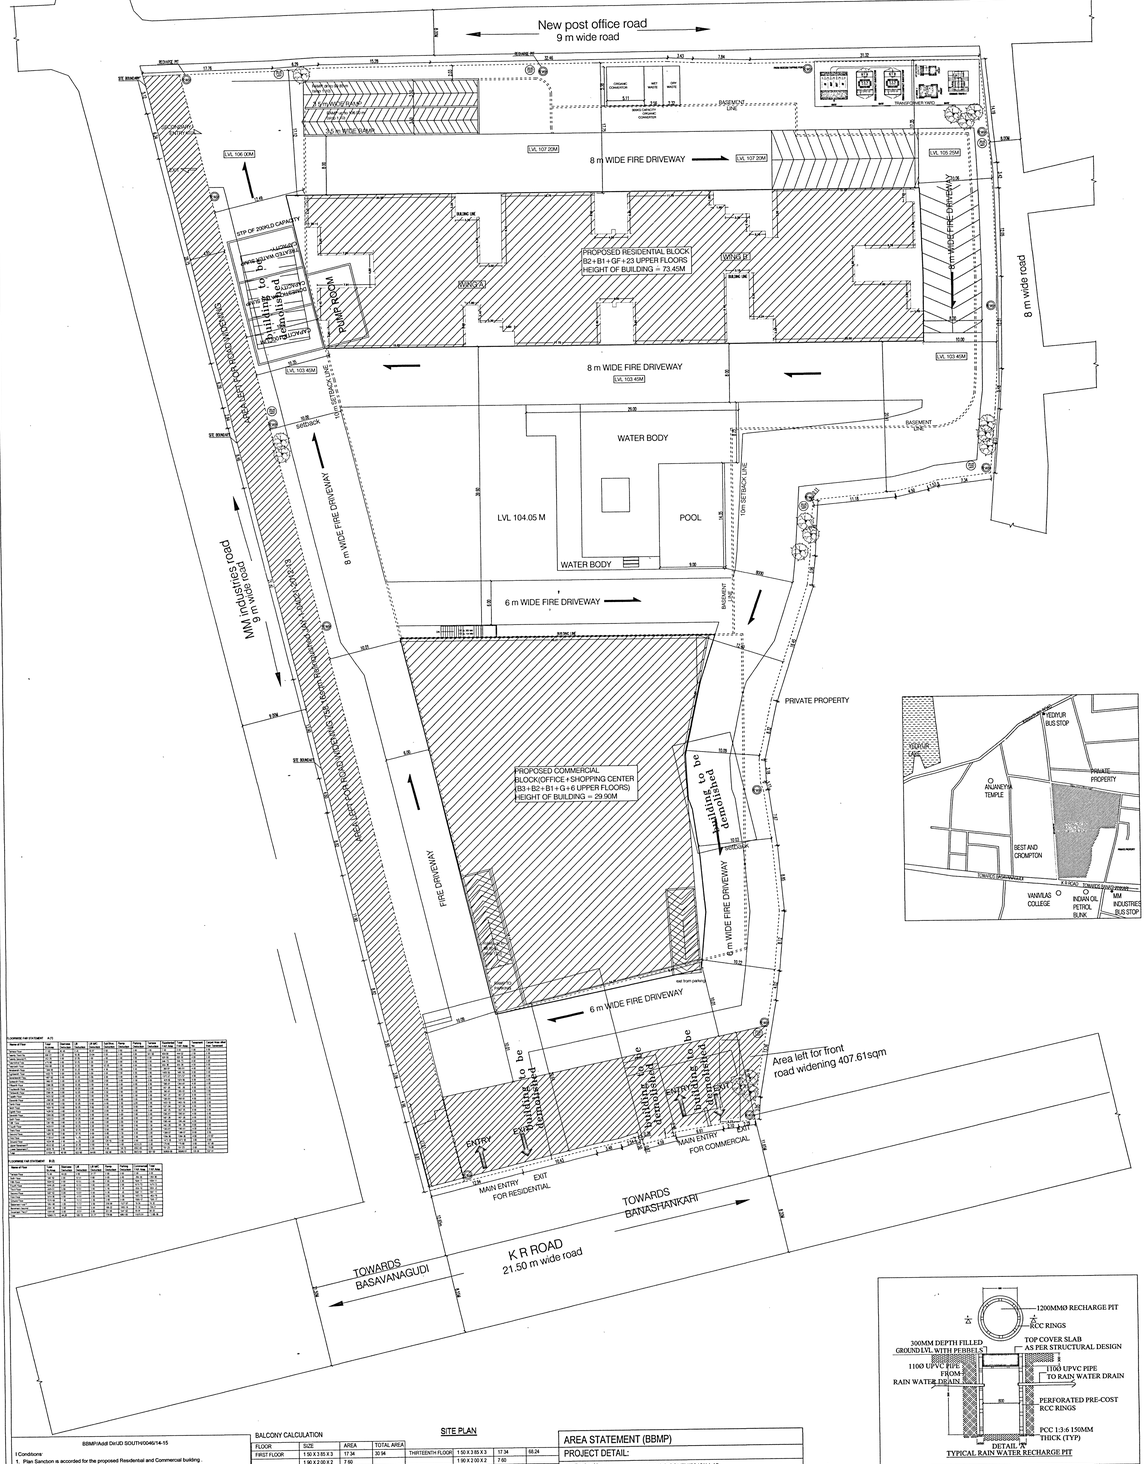





BBMP/Addl Dir/JD SOUTH/0046/14-15

I Conditions:

1. Plan Sanction is accorded for the proposed Residential and Commercial building .
   a) Residential
   a) RESIDENTIAL BLOCK B2+B1+GF+23 UPPER FLOORS
   b) COMMERCIAL BLOCK(OFFICE+SHOPPING CENTER) (B3+B2+B1+GF+6 UPPER FLOORS)
2. Sanction is accorded for Residential and Commercial use only The use of the building shall not be diverted to any other use
3. First, Second and Third Basement and surface are reserved for car parking shall not be converted for any other use.
4. Development charges towards increasing the capacity of water supply, sanitary and power main has to be paid to BWSSB and BESCOM if any.
5. Necessary duly filled in Work Completion Notices, cubicles at ground level for postal services & space for letter boxes shall be written the premises shall be provided
6. The applicant shall construct temporary toilets for the use of construction workers and it should be demolished after the construction
7. The applicant shall insure all workmen involved in the construction work against any accident /unfortunate incidents arising out of and in the course of work
8. The applicant shall not stock any building materials / debris on footpath or on roads or on drains. The debris shall be removed and transported to near by dumping yard
9. The applicant / builder is prohibited from selling the setback and parking spaces and the common facility areas, which shall be accessible to all the tenants / association
10. The applicant shall provide adequate Fire Fighting Equipment, Electric transformers & associated equipment as per K.E.R.C (Elu & El) code leaving 3.05 mtrs from the building within the premises
11. The applicant shall provide a separate room preferably 4.50 x 3.65 m in the basement for installation of telecom equipment and also to make provisions for telecom services as per Bye-law No. 20
12. The applicant shall maintain during construction such barricading as considered necessary to prevent dust, debris & other materials endangering the safety of people / structures etc. as & around the site
13. The applicant shall plant at least two trees in the premises
14. Permission should be obtained from forest department for cutting trees before the commencement of the work
15. License and approved plans shall be posted in a conspicuous place of the licensed premises. The building number assigned by the Bruhat Bangalore Mahanagara Palike authorities shall be mounted on a frame and displayed and they shall be made available during inspections
16. If any owner / builder contravenes the provisions of Building Bye-laws and rules in force, the Architect / Engineer / Supervisor will be informed by the Authority in the first instance, warned in the second instance and cancel the registration if the same is repeated for the third time.
17. Permission is accorded subject to the KCDC Act 1976 and the rules thereunder. To the duties and responsibilities specified in Schedule- IV (Bye-law No. 3 B) under sub section IV -B (e) to (k)
18. The building shall be constructed under the supervision of a registered structural engineer
19. On completion of foundation or footings before erection of walls on the foundation and in the case of columnar structure after erecting the columns " COMMENCEMENT CERTIFICATE" shall be obtained
20. Construction or reconstruction of the building should be completed before the expiry of five years from the date of issue of Licence & within one month after its completion shall apply for permission to occupy the building
21. The building should not be occupied without obtaining " OCCUPANCY CERTIFICATE" from the competent authority.
22. Drinking water supplied by BWSSB should not be used for the construction activity of the building.
23. The applicant shall ensure that the Rain Water Harvesting Structures are provided & maintained in good repair for storage of water for non potable purposes or recharge of ground water at all times having a minimum total capacity mentioned in the Bye -law 32(a)
24. The building shall be designed and constructed adopting the "Green Buildings" Norms as prescribed at National Building Code of India 2005 & "Energy conservation building codes of structures" bearing No IS 1893 - 2002 published by the Bureau of Indian Standards making the building resistant to earthquake
25. The applicant should provide solar water heaters as per table 17 of Bye - law No. 29 for the building
26. Facilities for physically handicapped persons prescribed in schedule XI (Bye law – 31) of Building Bye -laws 2003 shall be ensured.
27. The applicant shall provide at least one common toilet in the ground floor for the use of the visitors / servants / drivers and security men and also entrance shall be approached through a ramp for the ease of wheelchair and other physically handicapped persons
28. The Occupancy Certificate will be considered only after ensuring that the provisions of conditions vide Sl. No. 23, 24, 25 & 26 are provided in the building
29. The applicant shall ensure that no construction activities pose a nuisance to the neighbours in the vicinity of construction and that the construction activities shall stop before 10.00 PM to avoid nuisance during night hours.
30. Garbage originating from Apartments / Commercial Buildings shall be segregated into organic and inorganic waste and should be processed in the 'Recycling' processing unit of required capacity depending upon the quantity of garbage generated (Minimum capacity of Residential units of 50 and above and 5000 Sqm and above built up area for Commercial buildings)
31. The structures with basement/s shall be designed for structural stability and safety to ensure for soil stabilization during the course of excavation for basement/s with safe design for retaining walls and super structure for the safety of the structure as well as neighbouring property, public roads and footpaths, and because of the use of workmen and general public by employing safe methods.
32. The consent for Establishment from the Ministry of Environmental and Forest (MoEF) / KSPCB should be obtained if the conversion applicable
33. Sufficient two wheeler parking shall be provided as per requirement.
34. Traffic Management Plan shall be obtained from Traffic Management Consultant for all high rise structures which shall be got approved from the Competent Authority if necessary
35. TDR certificate should be produced at the time of obtaining Occupancy Certificate (5% of the shall area)
36. The owner / Association of highrise building shall obtain clearance certificate from Fire Force Department with due inspection regarding working condition of Fire Safety Measures installed. The certificate should be produced to the corporation and shall get the renewal of the permission issued once in two years.
37. The owner / Association of the highrise building shall get the building inspected by empanelled Engineers of the Fire Force Department to ensure that the fire equipments installed are in good and workable condition, and an affidavit to that effect shall be submitted to the corporation and Fire Force Department every year.
38. The owner / Association of highrise building shall obtain clearance certificate from the Electrical Inspectorate every five years with due inspection by the department regarding working condition of Electrical installations / Life etc. The certificate should be produced to the corporation and shall get the renewal of the permission issued once in five years.
39. The Owner / Association of the high-rise building shall conduct two mock- trials in the building, one before the onset of summer and another during the summer and assure complete safety in respect of fire hazards.
40. In case of any false information, misrepresentation of facts, or pending court cases, the plan sanction is deemed cancelled

Special Condition as per Labour Department of Government of Karnataka vide ADDENDUM – (Hirasagar hoodikei. LD0GUL/ET/2013, dated 01-04-2013.

1. Registration of Applicants/ Builder/ Owner/ Contractor and the construction workers working in the construction site with the "Karnataka Building and Other Constructions Workers Welfare Board" should be strictly adhered to.
2. The Applicant / Builder / Owner / Contractor should submit the Registration of establishment and list of construction workers engaged at the time of issue of Commencement Certificate. A copy of the same shall also be submitted to the concerned local Engineer in-ward for approval of the establishment and ensure the registration of establishment and workers working at construction site/ building.
3. The Applicant / Builder / Owner / Contractor shall also inform the changes if any of the list of workers engaged by him.
4. At any point of time Applicant/ Builder/ Owner/ Contractor shall engage a construction worker in the site or workplace who is not registered with the "Karnataka Building and Other Constructions Workers Welfare Board".

Note:

1. Accommodation shall be provided for setting up of schools for imparting education to the children of construction workers in the labour camps / construction sites
2. Drinking water and toilets shall be furnished by the builder / contractor to the Labour Department which is mandatory.
3. Employment of child labour in the construction activities strictly prohibited
4. Obtaining NOC from the Labour Department before commencing the construction work is a must
5. BBMP will not be responsible for any dispute that may arise in respect of property in question
6. In case if the documents submitted in respect of property in question is found to be false or fabricated, the plan sanctioned stands cancelled automatically and legal action will be initiated.
7. The demand for payment of Park & Open Space fee is Quashed as per the orders of Hon'ble High Court vide W.P No.2022/10210(LB-BMP), however this is subject to condition for remittance of such cost in future, based on the outcome of the final court orders

Sl. NO	Name of the concerned Department	Reference no. and date	Conditions imposed
1.	FIRE	GBC (1) 42/2014 dt: 26-05-2014	All the conditions imposed in the letter issued by the statutory body should be adhered to..
2.	AIRPORT	Acknowledgement No.NK-BG-101(2013) dt : 02-05-2013	
3.	KSPCB	PCB/SW/CNP/113/H-217 dt: 22-03-2014	
4.	SEIAA	Acknowledgement dt: 16-01-2014	
5.	BESCOM	Acknowledgement dt: 20-01-2014	
6.	BWSSB	BWS/SEC/JD-KZ/ BWS/BTM/ PO.ID:0253/13-14 dt: 28-02-2014	

8 The Applicant has paid the fee 1,55,97,000/- vide Receipt No. TR/JD/TP/BS/TE/01/2014-15/Nov/0033 dated 5.3.-14 , for the following

1	Licence Fees	Rs. 50,17,000.00
2	Ground Rent	Rs. 33,56,800.00
3	Betterment Charges	
	a) For Building	Rs. 2,52,670.00
	b) For Site	Rs. 8,27,700.00
4	Security Deposit	Rs. 32,47,100.00
5	Plan copy & Compound wall charges	Rs. 2,25,000.00
	Add 1% for administrative charges towards labour Cess	Rs. 75,524.00
	TOTAL	Rs. 1,55,96,794.00
	Amount to be paid	SAY Rs. 1,55,97,000/-

Labour Cess
vide DD No. 007899 , dated 22-11-14 , Rs. 74,777.000/-
Bank :IDBI BANK BANGALORE

Park and Open Space
vide DD No _____ dated _____ Rs. 8,27,66,000/-
Bank _____

SITE PLAN

BALCONY CALCULATION

FLOOR	SIZE	AREA	TOTAL AREA
FIRST FLOOR	1.50 X 3.85 X 3	17.34	30.94
	1.90 X 2.00 X 2	7.60	
	1.50 X 4.00 X 1	6.00	
SECOND FLOOR	1.50 X 3.85 X 3	17.34	83.94
	1.90 X 2.00 X 2	7.60	
	2.10 X 5.35 X 4	44.94	
	1.50 X 4.00 X 1	6.00	
	1.50 X 4.40 X 1	4.40	
	1.50 X 4.00 X 1	5.94	
THIRD FLOOR	1.50 X 3.85 X 3	17.34	68.24
	1.90 X 2.00 X 2	7.60	
	1.90 X 3.80 X 2	14.06	
	1.50 X 4.00 X 1	6.00	
	1.50 X 4.40 X 1	4.40	
	1.50 X 4.00 X 1	5.94	
FOURTH FLOOR	1.50 X 3.85 X 3	17.34	99.14
	2.10 X 5.35 X 4	44.94	
	1.50 X 4.00 X 1	6.00	
	1.50 X 4.40 X 1	4.40	
	1.90 X 2.00 X 2	7.60	
	1.50 X 4.40 X 1	4.40	
	1.50 X 4.00 X 1	5.94	
FIFTH FLOOR	1.50 X 3.85 X 3	17.34	67.67
	1.90 X 2.00 X 2	7.60	
	1.50 X 4.00 X 1	6.00	
	1.90 X 3.80 X 1	7.03	
	1.51 X 4.40 X 1	5.94	
	1.50 X 4.40 X 2	13.20	
	1.50 X 4.40 X 1	4.40	
	1.90 X 3.80 X 1	6.96	
SIXTH FLOOR	1.90 X 3.85 X 3	17.34	59.14
SEVENTH FLOOR	1.90 X 3.85 X 3	17.34	68.24
	1.90 X 2.00 X 2	7.60	
	1.90 X 3.80 X 2	14.06	
	1.50 X 4.00 X 1	6.00	
	1.50 X 4.40 X 1	4.40	
	1.50 X 4.00 X 1	5.94	
EIGHTH FLOOR	1.50 X 3.85 X 3	17.34	105.13
	1.90 X 2.00 X 2	7.60	
	1.90 X 2.00 X 2	7.60	
	1.90 X 3.80 X 2	14.06	
	2.10 X 5.35 X 4	44.94	
	1.50 X 4.40 X 2	13.20	
	1.51 X 4.40 X 1	5.94	
	1.50 X 4.40 X 1	4.40	
	1.50 X 4.00 X 1	5.94	
NINETEENTH FLOOR	1.50 X 3.85 X 3	17.34	68.24
	1.90 X 2.00 X 2	7.60	
	1.90 X 3.80 X 2	14.06	
	1.50 X 4.00 X 1	6.00	
	1.50 X 4.40 X 1	4.40	
	1.50 X 4.00 X 1	5.94	
TENTH FLOOR	1.50 X 3.85 X 3	17.34	101.06
	1.90 X 2.00 X 2	7.60	
	2.10 X 5.35 X 4	44.94	
	1.50 X 4.00 X 1	6.00	
	1.50 X 4.40 X 1	4.40	
	1.50 X 4.00 X 1	5.94	
TWENTY FIRST FLOOR	1.50 X 3.85 X 2	11.55	53.41
	1.90 X 2.00 X 2	7.60	
	1.50 X 4.00 X 2	12.00	
	1.51 X 4.40 X 1	5.94	
	1.50 X 4.40 X 1	4.40	
	1.50 X 4.00 X 1	5.94	
NINTH FLOOR	1.50 X 3.85 X 3	17.34	74.37
	1.90 X 2.00 X 2	7.60	
	1.50 X 4.00 X 1	6.00	
	1.50 X 4.40 X 1	4.40	
	1.50 X 4.00 X 1	5.94	
TWENTIETH FLOOR	1.50 X 3.85 X 2	11.55	54.18
	1.90 X 2.00 X 2	7.60	
	1.50 X 4.00 X 2	12.00	
	1.50 X 4.40 X 1	4.40	
	1.51 X 4.40 X 1	5.94	
ELEVENTH FLOOR	1.50 X 3.85 X 3	17.34	68.24
	1.90 X 2.00 X 2	7.60	
	1.90 X 3.80 X 2	14.06	
	1.50 X 4.00 X 1	6.00	
	1.50 X 4.40 X 1	4.40	
	1.50 X 4.00 X 1	5.94	
TWENTY SECOND FLOOR	1.50 X 4.00 X 1	6.00	51.25
	1.51 X 4.40 X 1	5.94	
	1.50 X 4.40 X 1	4.40	
	1.50 X 4.00 X 1	5.94	
TWELFTH FLOOR	1.50 X 3.85 X 3	17.34	59.14
	2.10 X 5.35 X 4	44.94	
	1.50 X 4.40 X 2	13.20	
	1.50 X 4.00 X 1	6.00	
	1.90 X 2.00 X 2	7.60	
	1.50 X 4.40 X 2	13.20	
	1.50 X 4.40 X 1	4.40	
	1.51 X 4.40 X 1	5.94	
TWENTY THIRD FLOOR	1.50 X 3.85 X 2	11.55	26.96
	1.50 X 4.00 X 1	6.00	
FOURTH FLOOR	0.90 X 3.60 X 1	2.16	62.32
	1.75 X 10.77 X 1	18.58	
	0.93 X 10.13 X 1	6.05	
	0.90 X 3.30 X 1	2.91	
	0.90 X 3.42 X 1	2.62	
	1.75 X 7.90 X 1	13.83	
	0.90 X 3.30 X 1	2.10	
	0.90 X 3.30 X 1	2.97	
	0.90 X 21.00 X 1	12.60	
FIFTH FLOOR	0.90 X 8.55 X 1	3.85	84.41
	1.50 X 2.00 X 1	3.03	
	1.90 X 7.66 X 1	13.76	
	0.90 X 4.15 X 1	2.49	
	1.95 X 10.60 X 1	19.61	
	1.75 X 7.19 X 1	12.27	
	0.90 X 20.00 X 1	12.06	
	1.10 X 3.52 X 1	3.87	
	0.90 X 17.50 X 1	10.50	
	0.90 X 3.30 X 1	2.97	
SIXTH FLOOR	1.20 X 3.30 X 1	3.96	31.47
	1.90 X 8.04 X 1	14.19	
	1.85 X 7.20 X 1	13.32	

BALCONY CALCULATION

FLOOR	SIZE	AREA	TOTAL AREA
FIRST FLOOR	1.50 X 3.30 X 2	9.90	26.26
	0.90 X 17.50 X 1	15.42	
	0.90 X 3.30 X 2	5.94	
SECOND FLOOR	0.90 X 3.40 X 1	3.06	59.33
	0.97 X 7.15 X 1	4.46	
	1.75 X 7.00 X 1	12.25	
	0.90 X 5.00 X 1	3.88	
	0.90 X 3.42 X 1	2.62	
	0.90 X 23.91 X 1	2.06	
	0.90 X 3.50 X 1	2.10	
	0.90 X 17.50 X 1	10.50	
	1.75 X 9.70 X 1	16.98	
	0.90 X 3.42 X 1	2.62	
THIRD FLOOR	1.75 X 12.30 X 1	21.56	86.30
	0.90 X 3.30 X 1	2.97	
	1.90 X 24.85 X 1	14.75	
	0.93 X 19.10 X 1	20.32	
	0.90 X 3.50 X 1	2.10	
	1.90 X 12.90 X 1	18.68	
	0.90 X 6.59 X 1	5.92	

SCHEDULE OF JOINERY:

NAME	LENGTH	HEIGHT	NOS.
D1	0.75	2.15	525
D	1.00	2.15	648
ED	1.20	2.15	132
MD	1.50	2.15	07
SD2	1.90	2.15	83
SD1	3.10	2.15	20
SD	3.85	2.15	228
W	2.50	1.50	571
W1	1.50	1.50	55
W2	1.00	1.20	546

SCHEDULE OF JOINERY:

NAME	LENGTH	HEIGHT	NOS.
D	1.00	2.15	28
MD	1.50	2.15	02
SD1	3.10	2.15	83
W	2.50	1.50	140

AREA STATEMENT (BBMP)

PROJECT DETAIL:

Application No.:	BBMP/Addl.Dir/JD SOUTH/0046/14-15		
Application Type:	General	Zone:	South
Proposal Type:	Proposed Development	Ward:	Ward-167
Nature of Sanction:	New	Plot No Value:	-
Plot Use:	Residential	City Survey No.:	-
Location:	Ring-II	Property No.:	-
Land Use Zone:	Residential (Main)		
Locality/Street:	-		

AREA DETAILS		SQ.MT.
AREA OF PLOT (Minimum)	(A)	10988.48
DEDUCTION FOR		
Plot area deducted for Road Widening		497.07
Total		497.07
NET AREA OF PLOT (Plot Area considered for COVERAGE)	(B)	10491.41
BALANCE AREA OF PLOT (Considered For Fsm.FAR)	(C)	10988.48
MAX. PERMISSIBLE COVERAGE AREA	(50%)	5245.70
Proposed Coverage Area	(29.27%)	3070.33
Achieved Net coverage area	(29.27%)	3070.33
BALANCE COVERAGE AREA LEFT	(20.73%)	2175.38
EXISTING STRUCTURE TO BE DEMOLISH		794.49
PERMISSIBLE FAR (As per Zoning Regulation 2015)	(2.50)	27471.19
ADDITIONAL FAR (Extra 0.25 for Amalgamation of Property)	0.25	2747.12
FAR permissible as per TDR norms (0.25 x 0.6) + 2.5) = 4.00)		43953.92
Applicant has applied TDR area =		12630.80
ADDITIONAL TDR AREA (27471.19+2747.12+12630.80)		42849.11
Total FAR permissible		
Residential FAR		30809.09
Commercial FAR		11070.91
Proposed FAR Area		42034.78
Substructure Area Add in FAR (Layout Lvl)		0.02
ACHIEVED NET FAR AREA	(3.83)	42034.80
BALANCE FAR AREA	(0.07)	814.31
ACHIEVED ADDITIONAL FAR		14563.61
PERMISSIBLE BUILT UP AREA		55469.88
ARCH / ENGG / SUPERVISOR (Regd)	OWNER	
	M/s. Pramuk Infracon LLP	
Mediappa P N BC/BL-3-6/A-2465/2013-14	Pramuk Infracon LLP (GPA Holder)	

OWNER'S NAME:

Pramuk Infracon LLP (GPA Holder)

PROJECT DESCRIPTION::

PROPOSED MIXED USE HI-RISE DEVELOPMENT AT BBMP Khata No. 46/1 MM Industrial Estate, K R Road Jayanagar 7th block, YADIYUR, BANGALORE. BBMP ward no.59

ARCHITECT:

Mediappa P N
BC/BL-3-6/A-2465/2013-14

BUILDING DETAILS

Block Name	Use	Ancillary Use	Structure
B (D)	Commercial	IT Office	Highrise
A (1)	Residential	MultiDwelling Units	Highrise

Parking Type	Reqd No.	Reqd Area	Prop No.	Prop Area
Car	399	5486.25	363	4991.25
Mech.Car	0	0.00	60	825.00
Visitor's Car Parking	18	247.50	0	0.00
Total Car	417	5733.75	423	5816.25
Two/Wheeler	40	550.00	0	0.00
Total Area	-	6283.75	-	12657.94

TOTAL FAR BUILT UP AREA STATEMENT:

Block Name	Residential FAR Area	Commercial FAR Area	Total FAR Area	Total BUArea	Tenement No.	Carpet Area other than Tenement
B-1 (2)	0.00	11070.91	11165.16	16965.73	0.00	0.00
A-1 (1)	30809.09	0.00	30869.61	41004.15	129.00	537.41
Total	30809.09	11070.91	42034.78	58469.86	129.00	537.41

TDR TABLE

SI NO	RING	ZONE	NAME	FOLIO NO	DRC NO	FAR area in Sqm	UTILIZATION FAR AREA IN SQM.	Remarks
1	III	C	M/s. Pramuk Infracon LLP	101	003004	6118.84	7524.817	Balance area 1394.0018sqm
2	III	C		98	002926	10117.21	6738.06	Completely Utilized
					TOTAL	16236.05	11742.027	

ನಕಲು ಪ್ರತಿ

ಸದರಿ ಕಟ್ಟಡಗಳನ್ನು ಮಾನ್ಯ ಅಡಿಷನಲ್ ಡೈರೆಕ್ಟರ್ ಆಫ್ ಟೌನ್ ಪ್ಲಾನಿಂಗ್ ಸೌತ್ ಇವರ ದಿನಾಂಕ 22-11-2013 ರಂದು ಮಂಜೂರಾದ ಕಟ್ಟಡ ನಕ್ಷೆಯಂತೆ ಕಟ್ಟಲಾಗಿದೆ. ಸದರಿ ಕಟ್ಟಡಗಳಿಗೆ ಸಂಬಂಧಪಟ್ಟಂತೆ ಯಾವುದೇ ಕೋರ್ಟ್ ವ್ಯಾಜ್ಯಗಳು ಇರುವುದಿಲ್ಲವೆಂದು ಧೃಢೀಕರಿಸಿದೆ.

(ಸಹಿ)
ಅಸಿಸ್ಟಂಟ್ ಡೈರೆಕ್ಟರ್ ಆಫ್ ಟೌನ್ ಪ್ಲಾನರ್
ಬೃಹತ್ ಬೆಂಗಳೂರು ಮಹಾನಗರ ಪಾಲಿಕೆ
ಬೊಮ್ಮನಹಳ್ಳಿ ವಲಯ

DRAWING TITLE	SCALE	SHEET NO.
SITE PLAN LOCATION PLAN & RWH DETAIL	1:200	01 OF 25