


SECOND FLOOR PLAN
10 UNITS - SCALE 1:100

FIRST FLOOR PLAN
9 UNITS - SCALE 1:100

SECOND FLOOR PLAN


[illegible][illegible]

GROUND FLOOR PLAN
SCALE 1:200 (NUMBER OF CAR PARKING - 16 NOS)
SURFACE CAR PARKING - 21 NOS

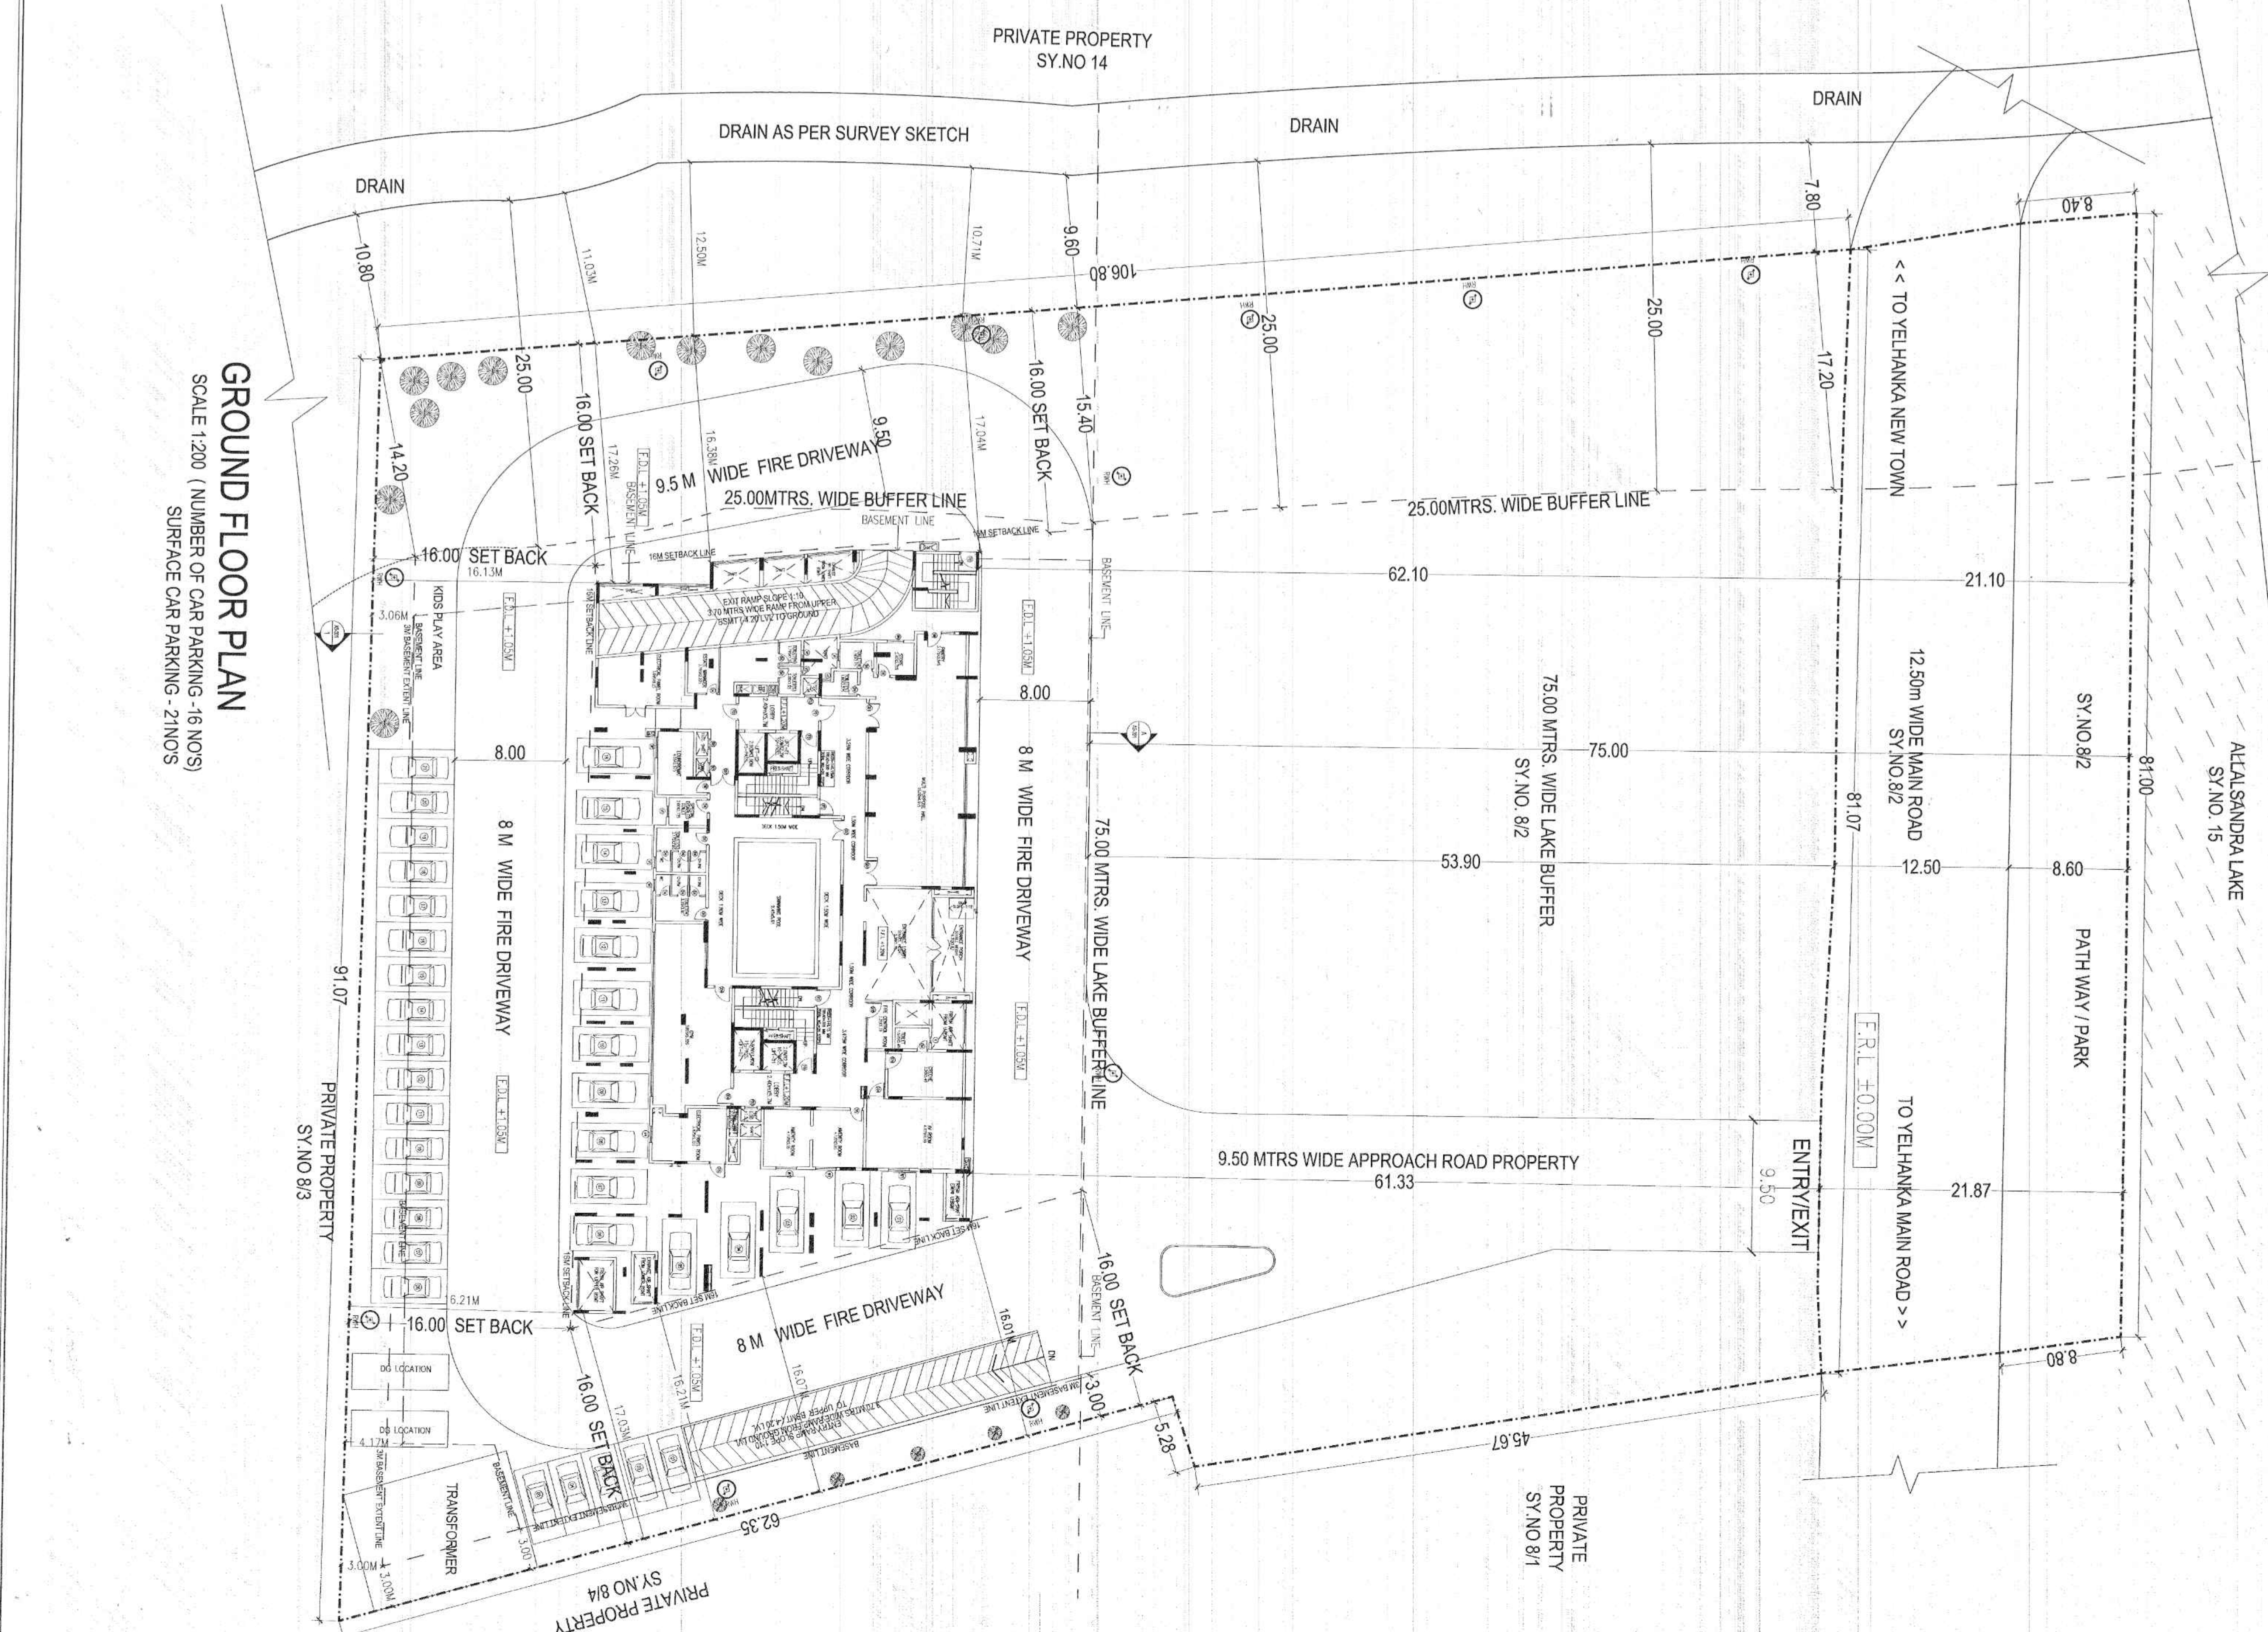


BALCONY CALCULATION			
FLOOR	SIZE	AREA	TOTAL AREA

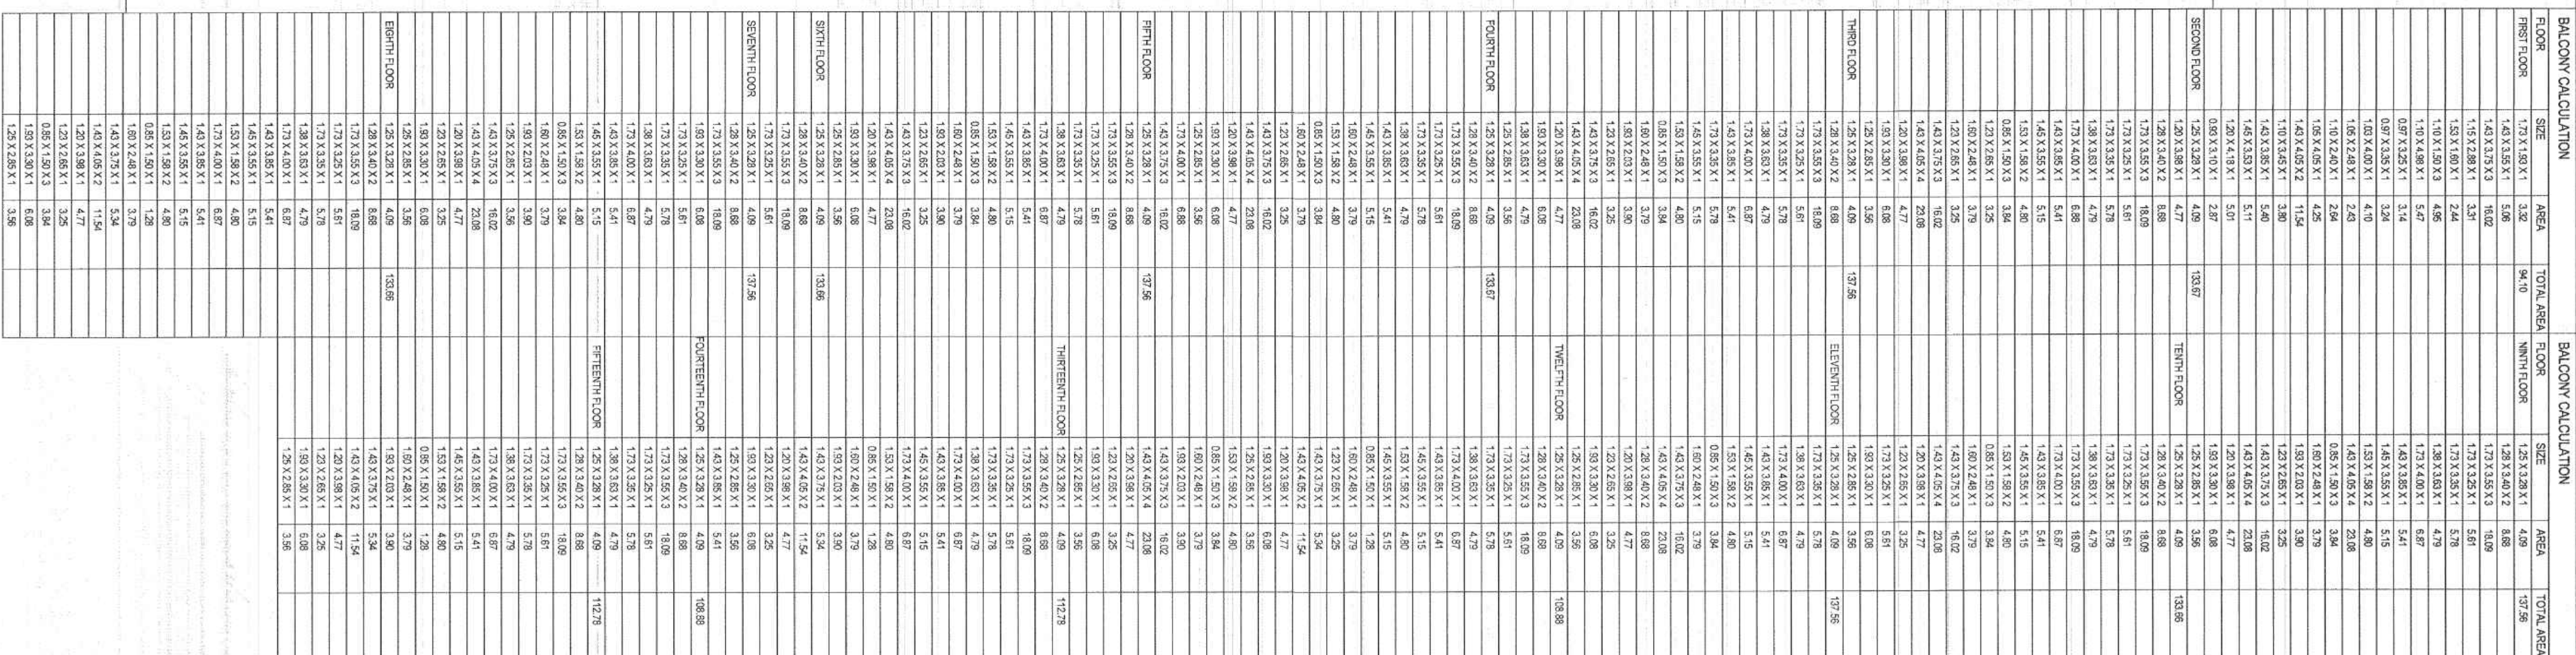[illegible]



15TH FLOOR PLAN
7 UNITS -
SCALE 1:100

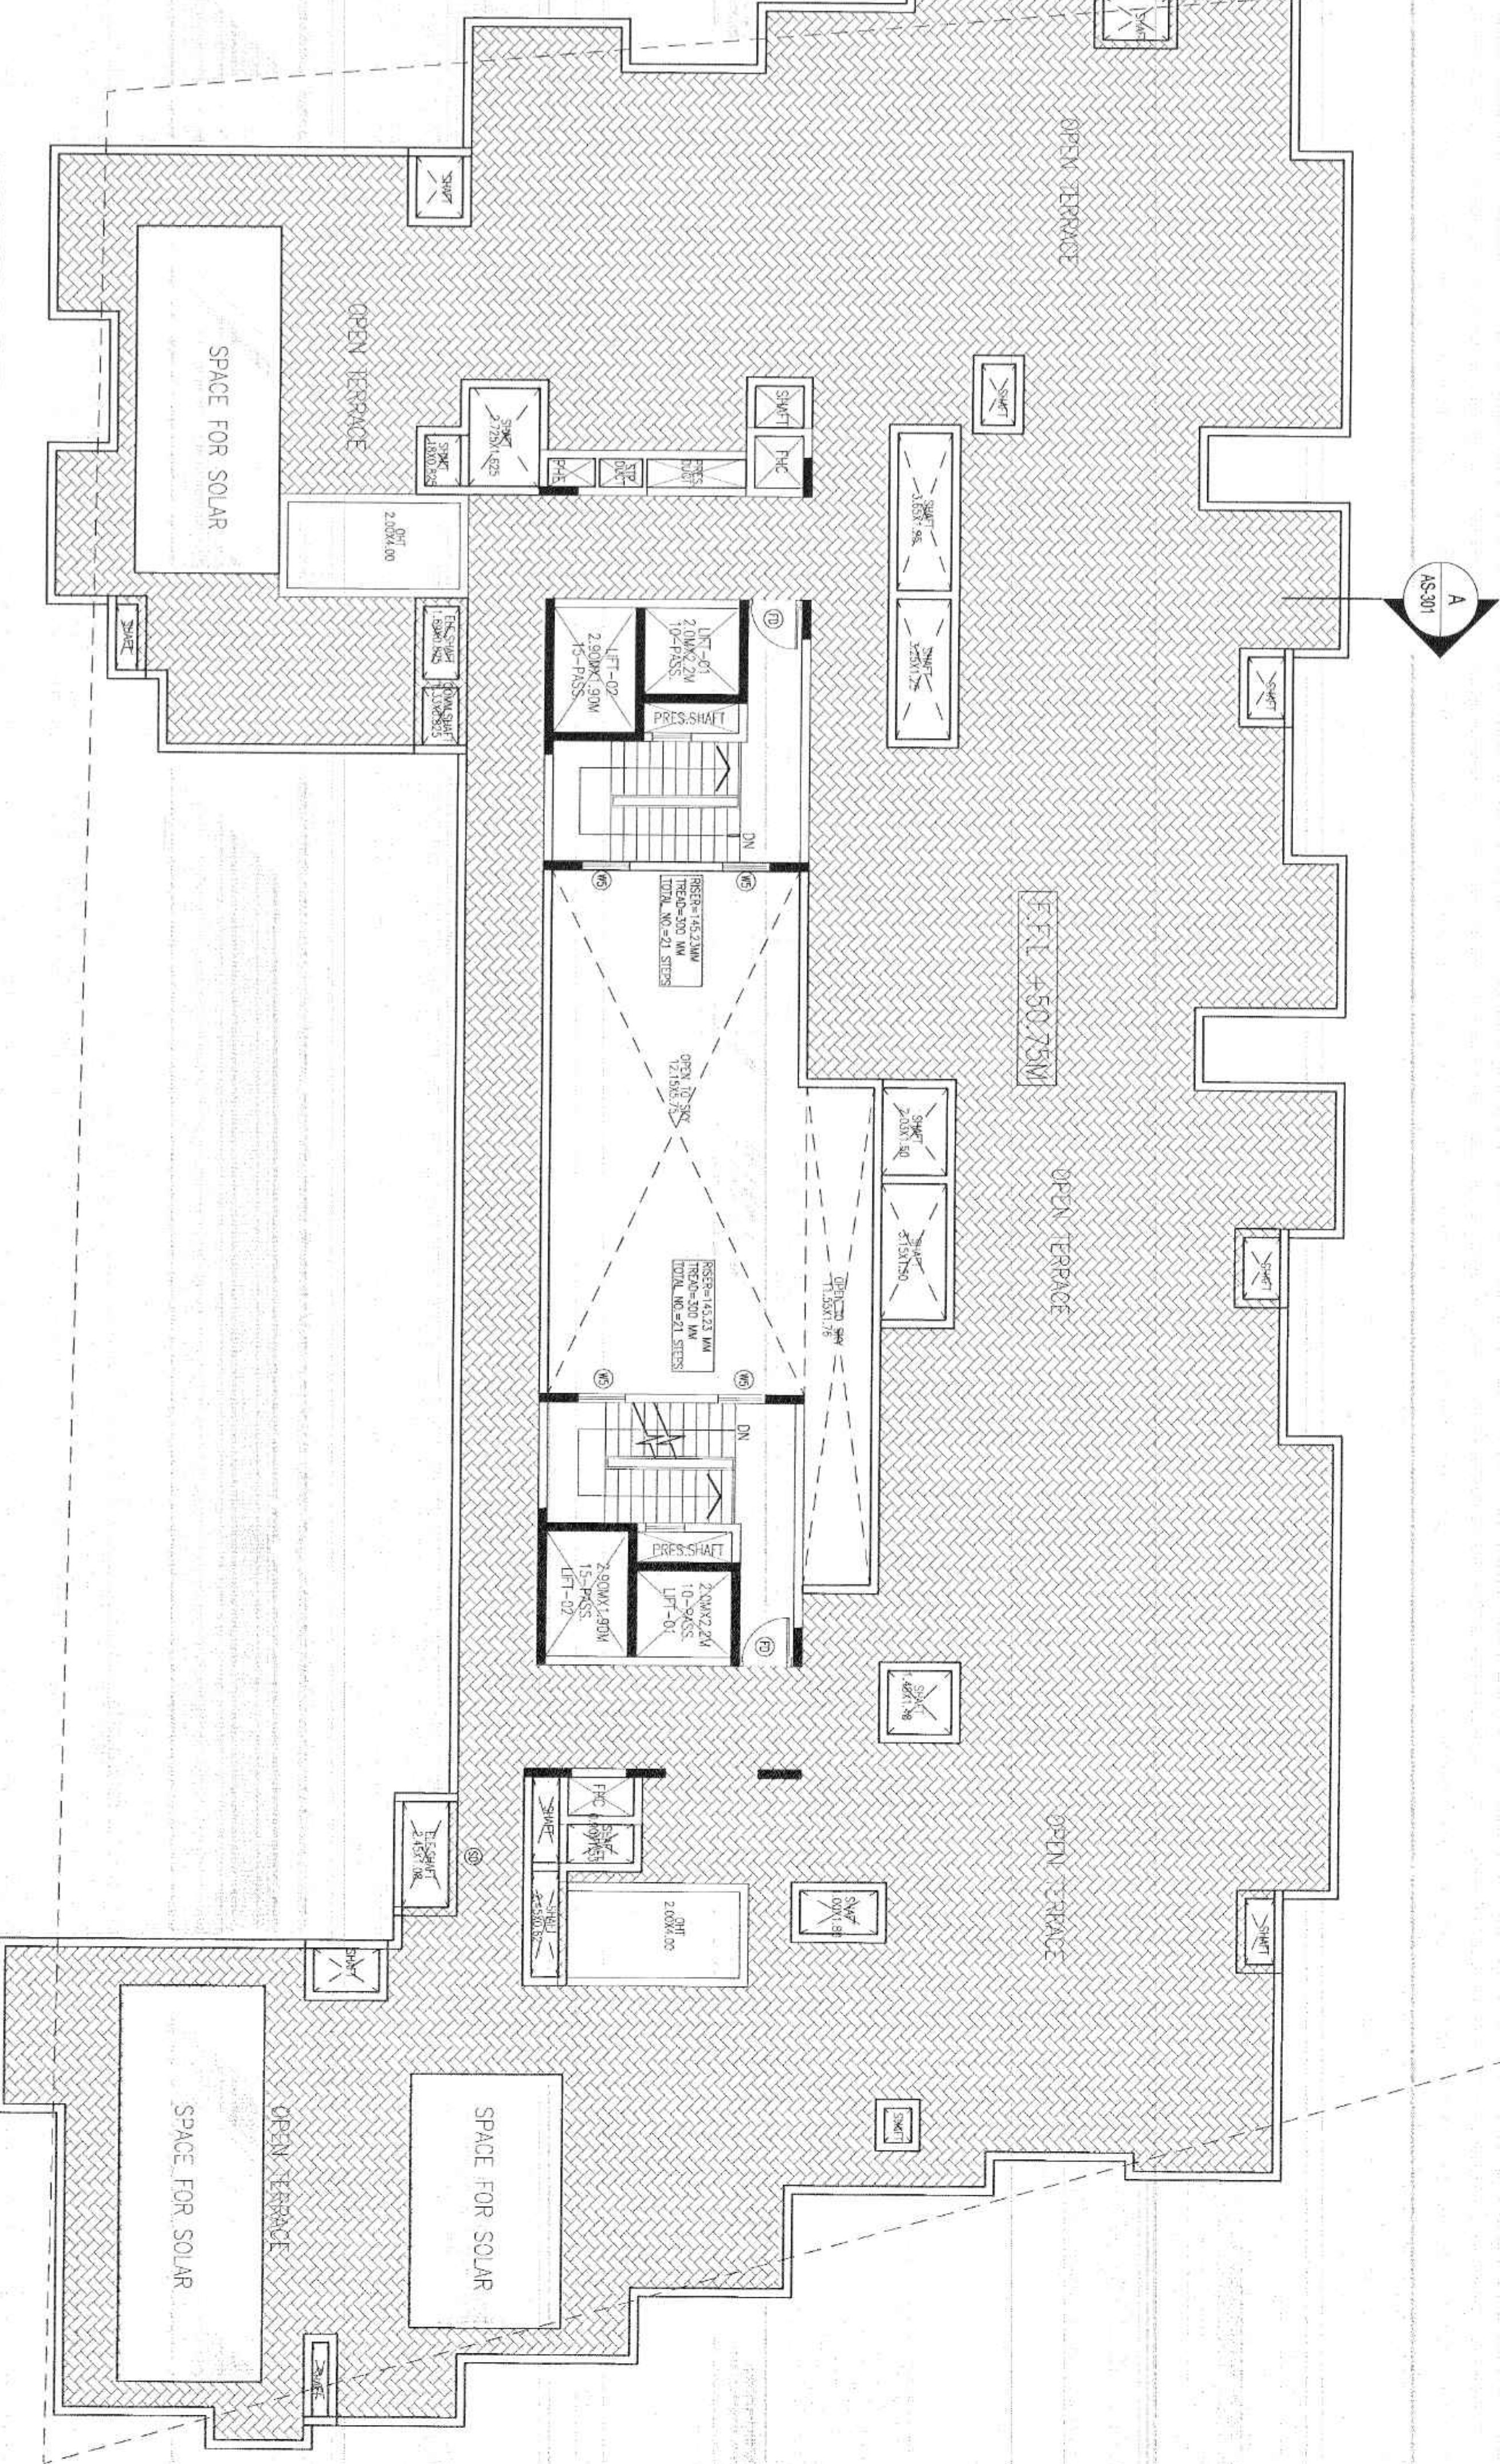

TERRACE PLAN
SCALE 1:100

BALCONY CALCULATION				BALCONY CALCULATION			
FLOOR	SIZE	AREA	TOTAL AREA	FLOOR	SIZE	AREA	TOTAL AREA

