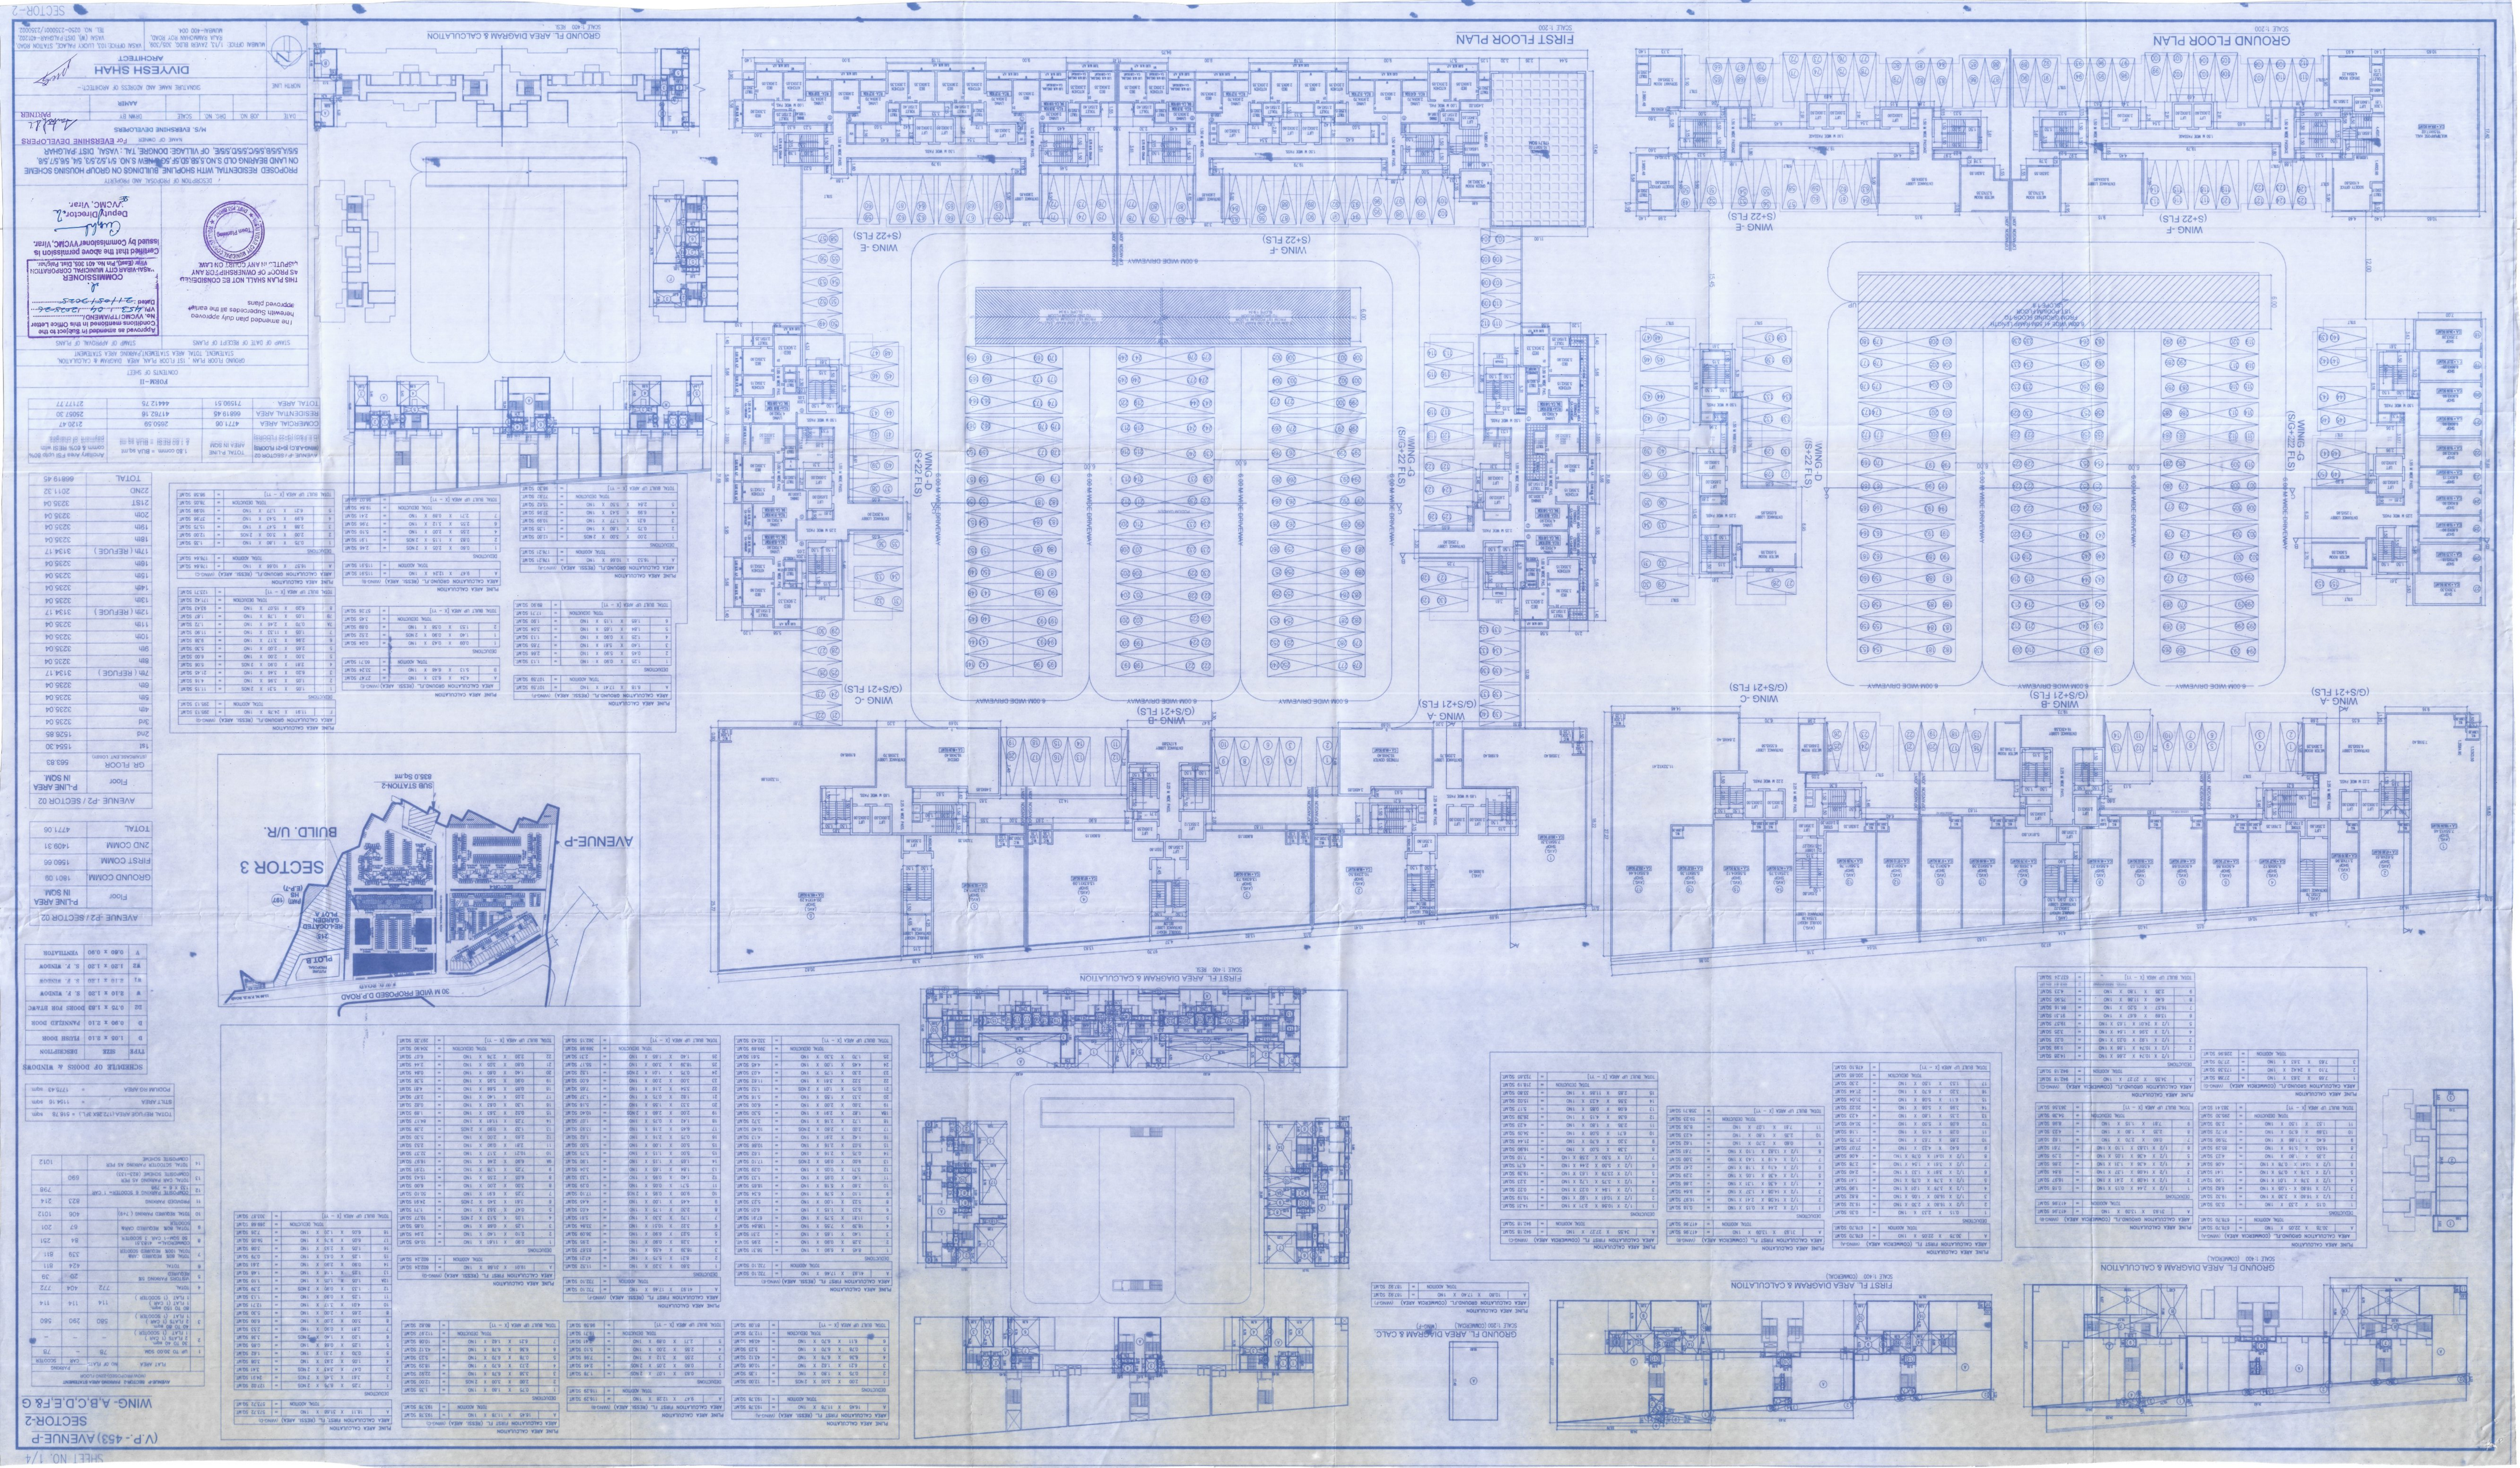
(V.P.-453) AVENUE-P
SECTOR-2
WING-A,B,C,D,E,F & G
GROUND FLOOR PLAN
FIRST FLOOR PLAN
GROUND FL. AREA DIAGRAM & CALCULATION
FIRST FL. AREA DIAGRAM & CALCULATION
PROPOSED RESIDENTIAL WITH SHOPLIE BUILDINGS ON GROUP HOUSING SCHEME ON LAND BEARING C.S.NO.5 & S.NO.82/2 AT VILLAGE DONGRE, TAL. VASAI, DIST.PALGHAR
DIVYESH SHAH
ARCHITECT
SECTOR 3
AVENUE-P
30 M WIDE PROPOSED D.P ROAD
BUILT. U/R.
GSB STATION-2
6.00 M WIDE DRIVEWAY
WING-A
WING-B
WING-C
WING-D
WING-E
WING-F
WING-G
WING-G(S)
WING-E(S)
WING-F(S)
(G/S+21 FLS)
(G+22 FLS)
(G/S+22 FLS)
SCALE 1:200
SCALE 1:400
SCALE 1:500
SCALE 1:100 (COMMERCIAL)
SCALE 1:50 (COMMERCIAL)
SCALE 1:100 RES.
SHEET NO. 1/4