


 
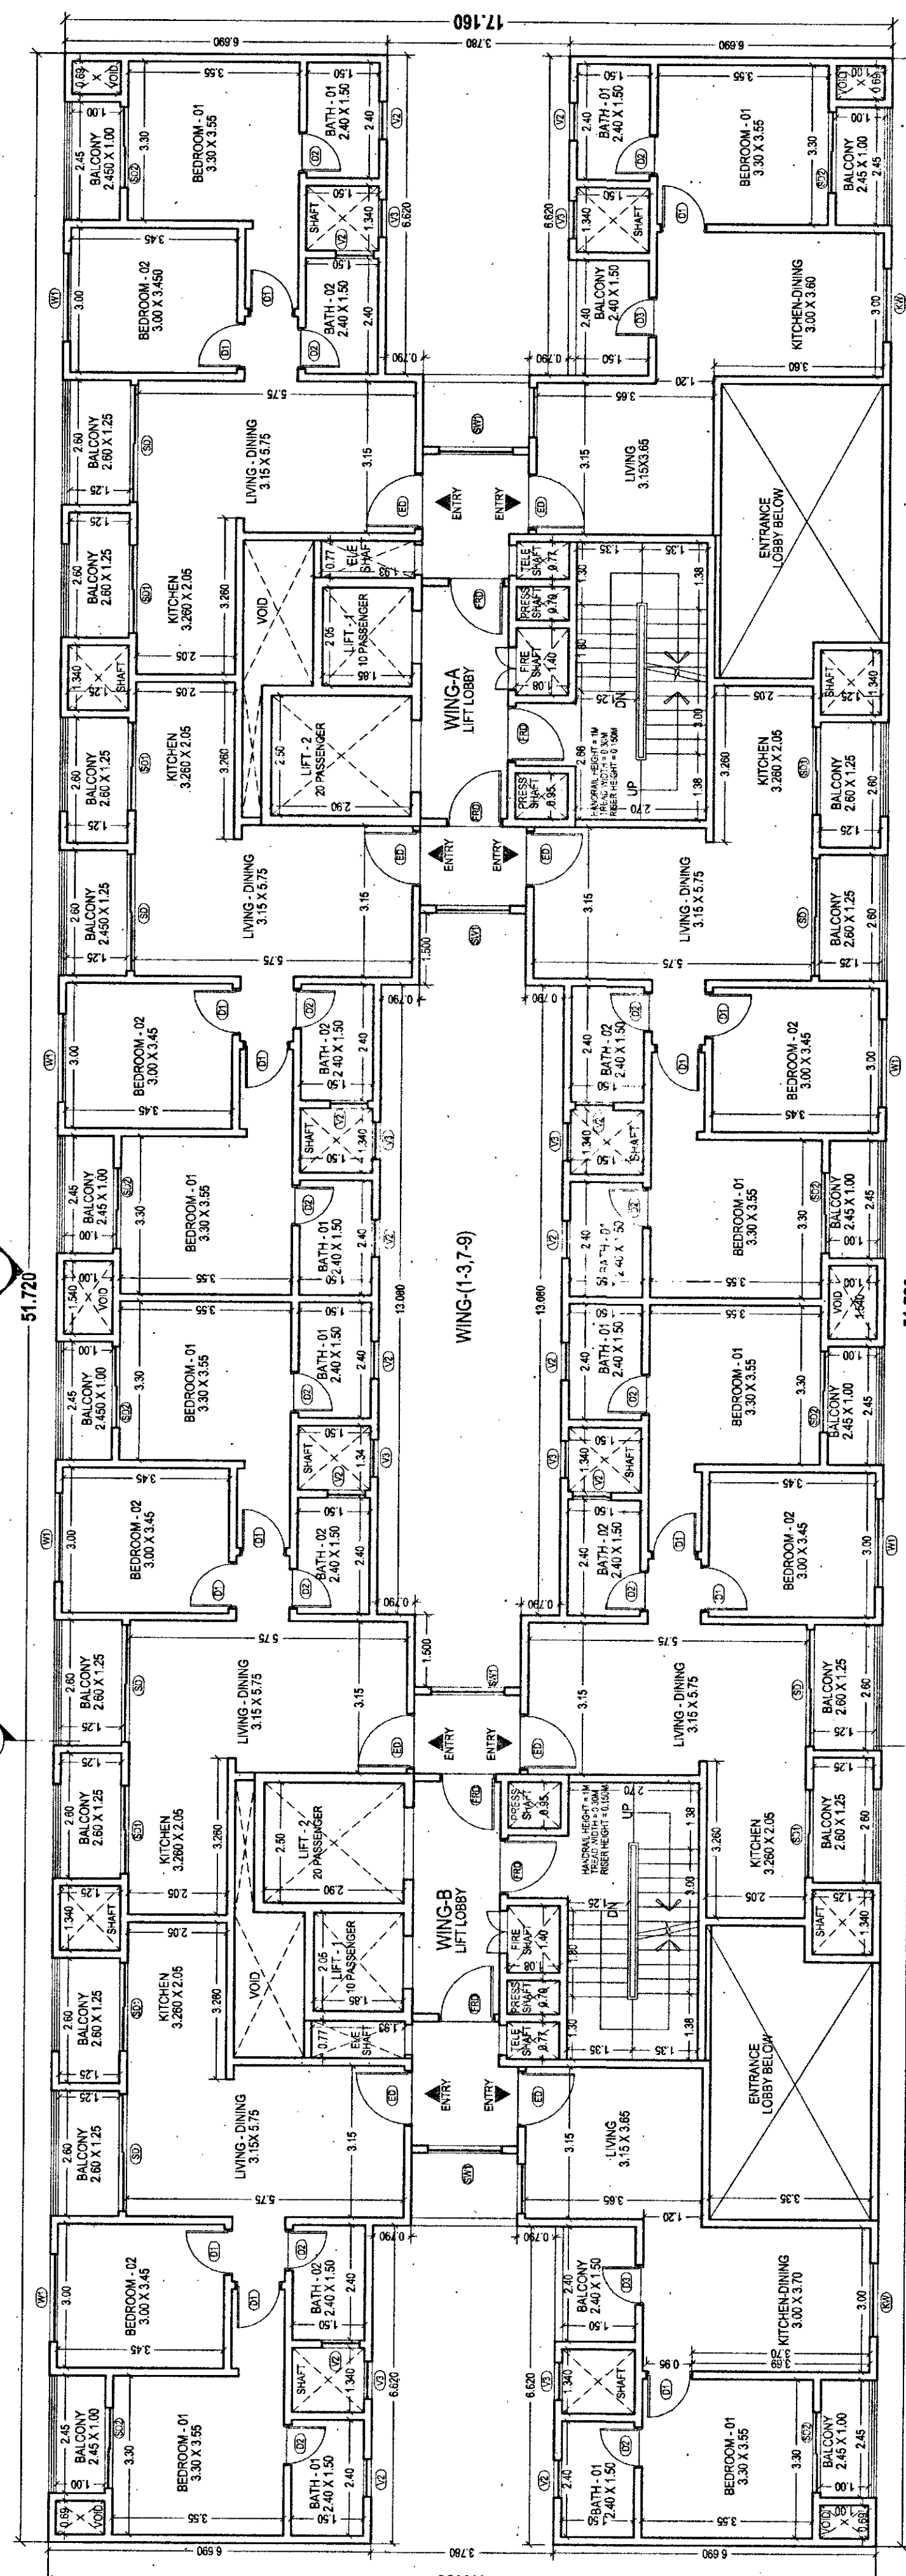


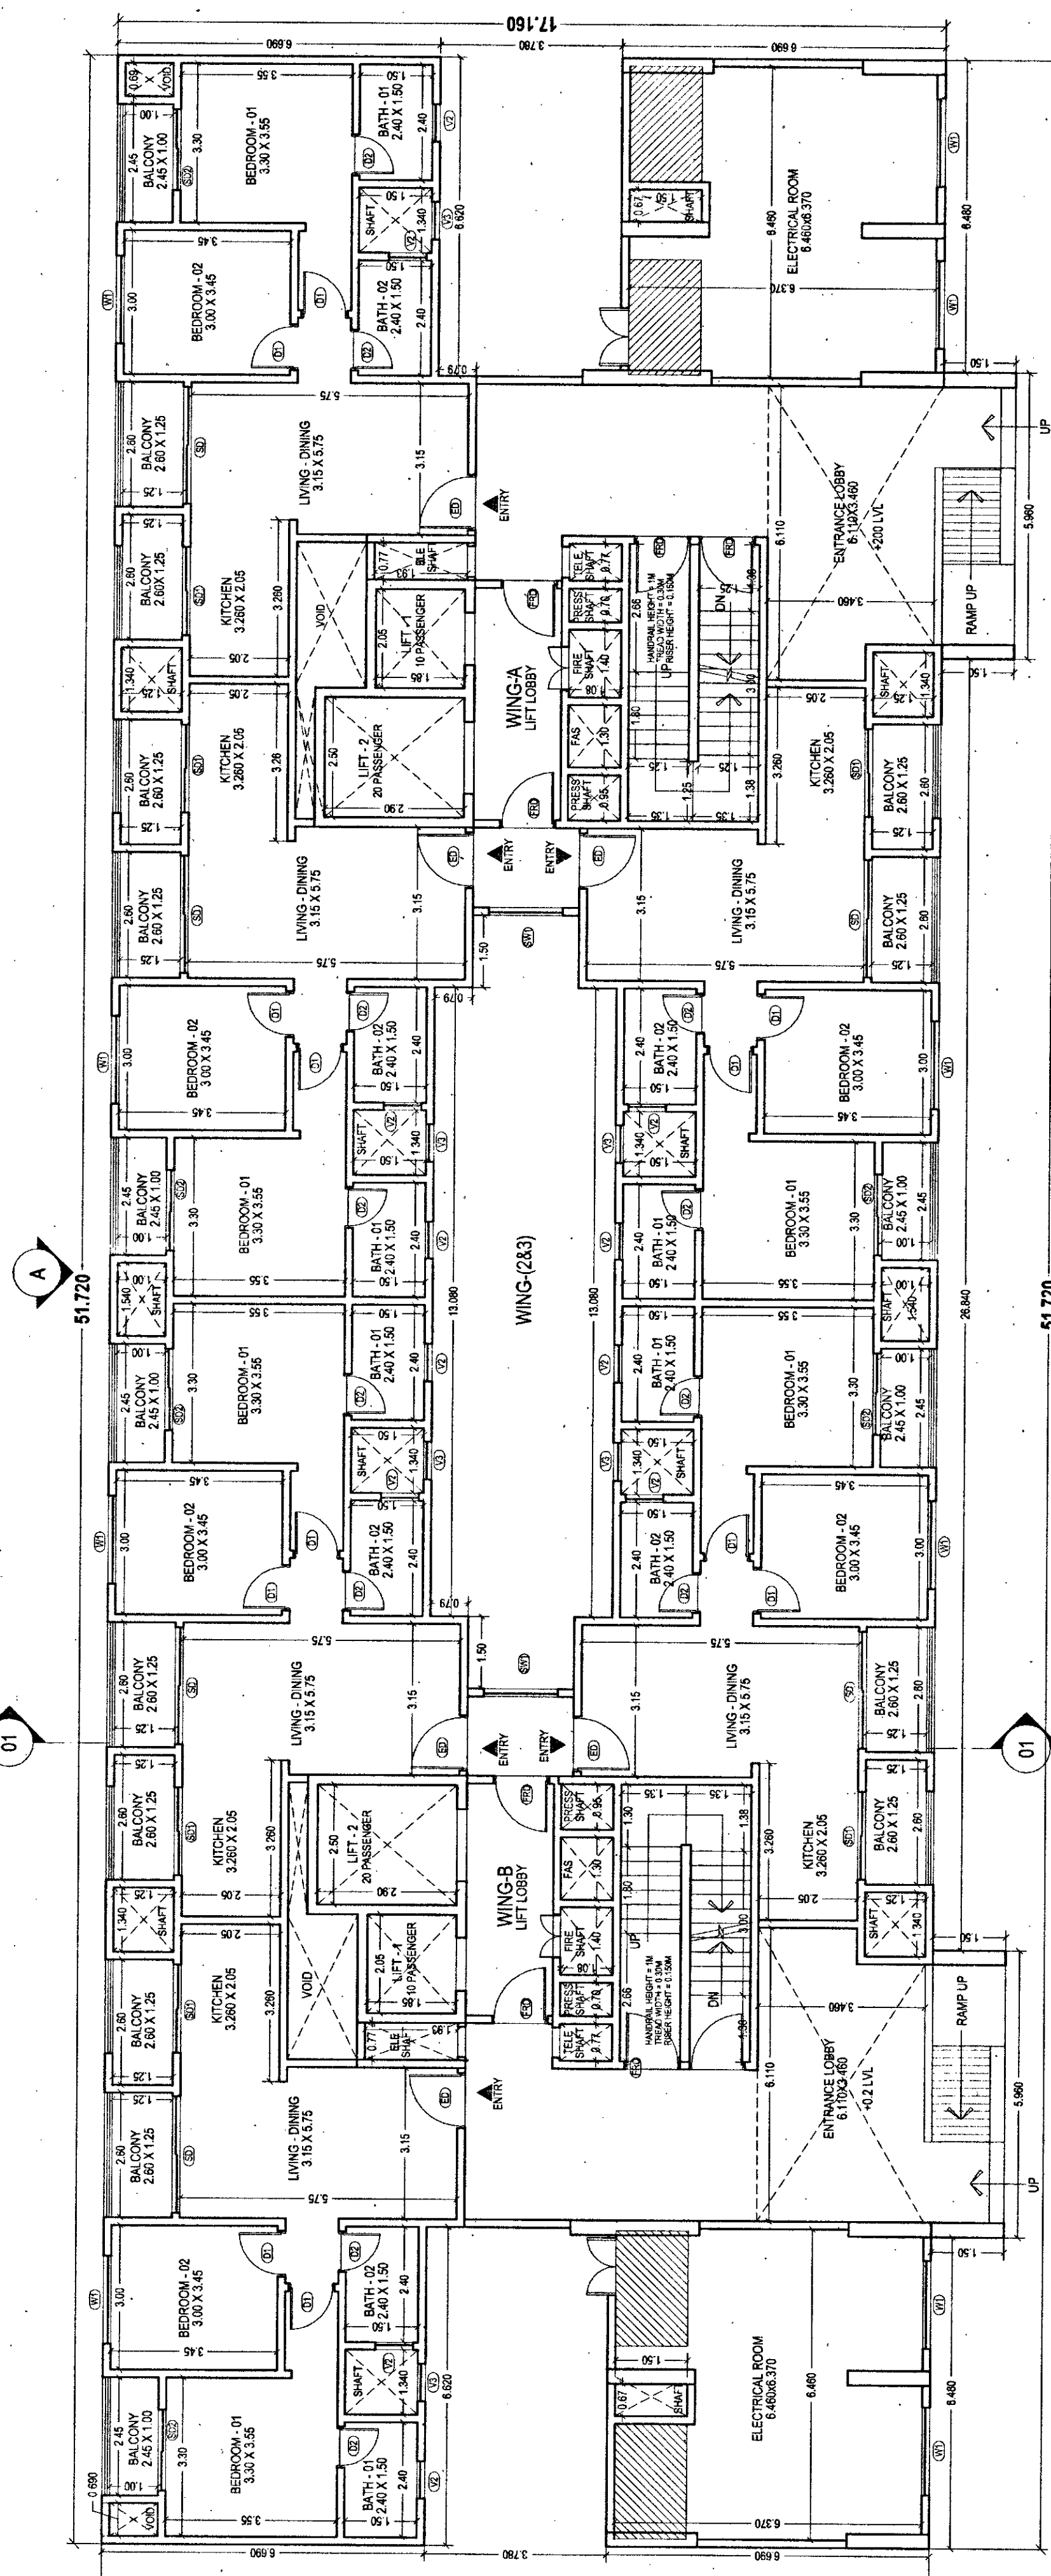

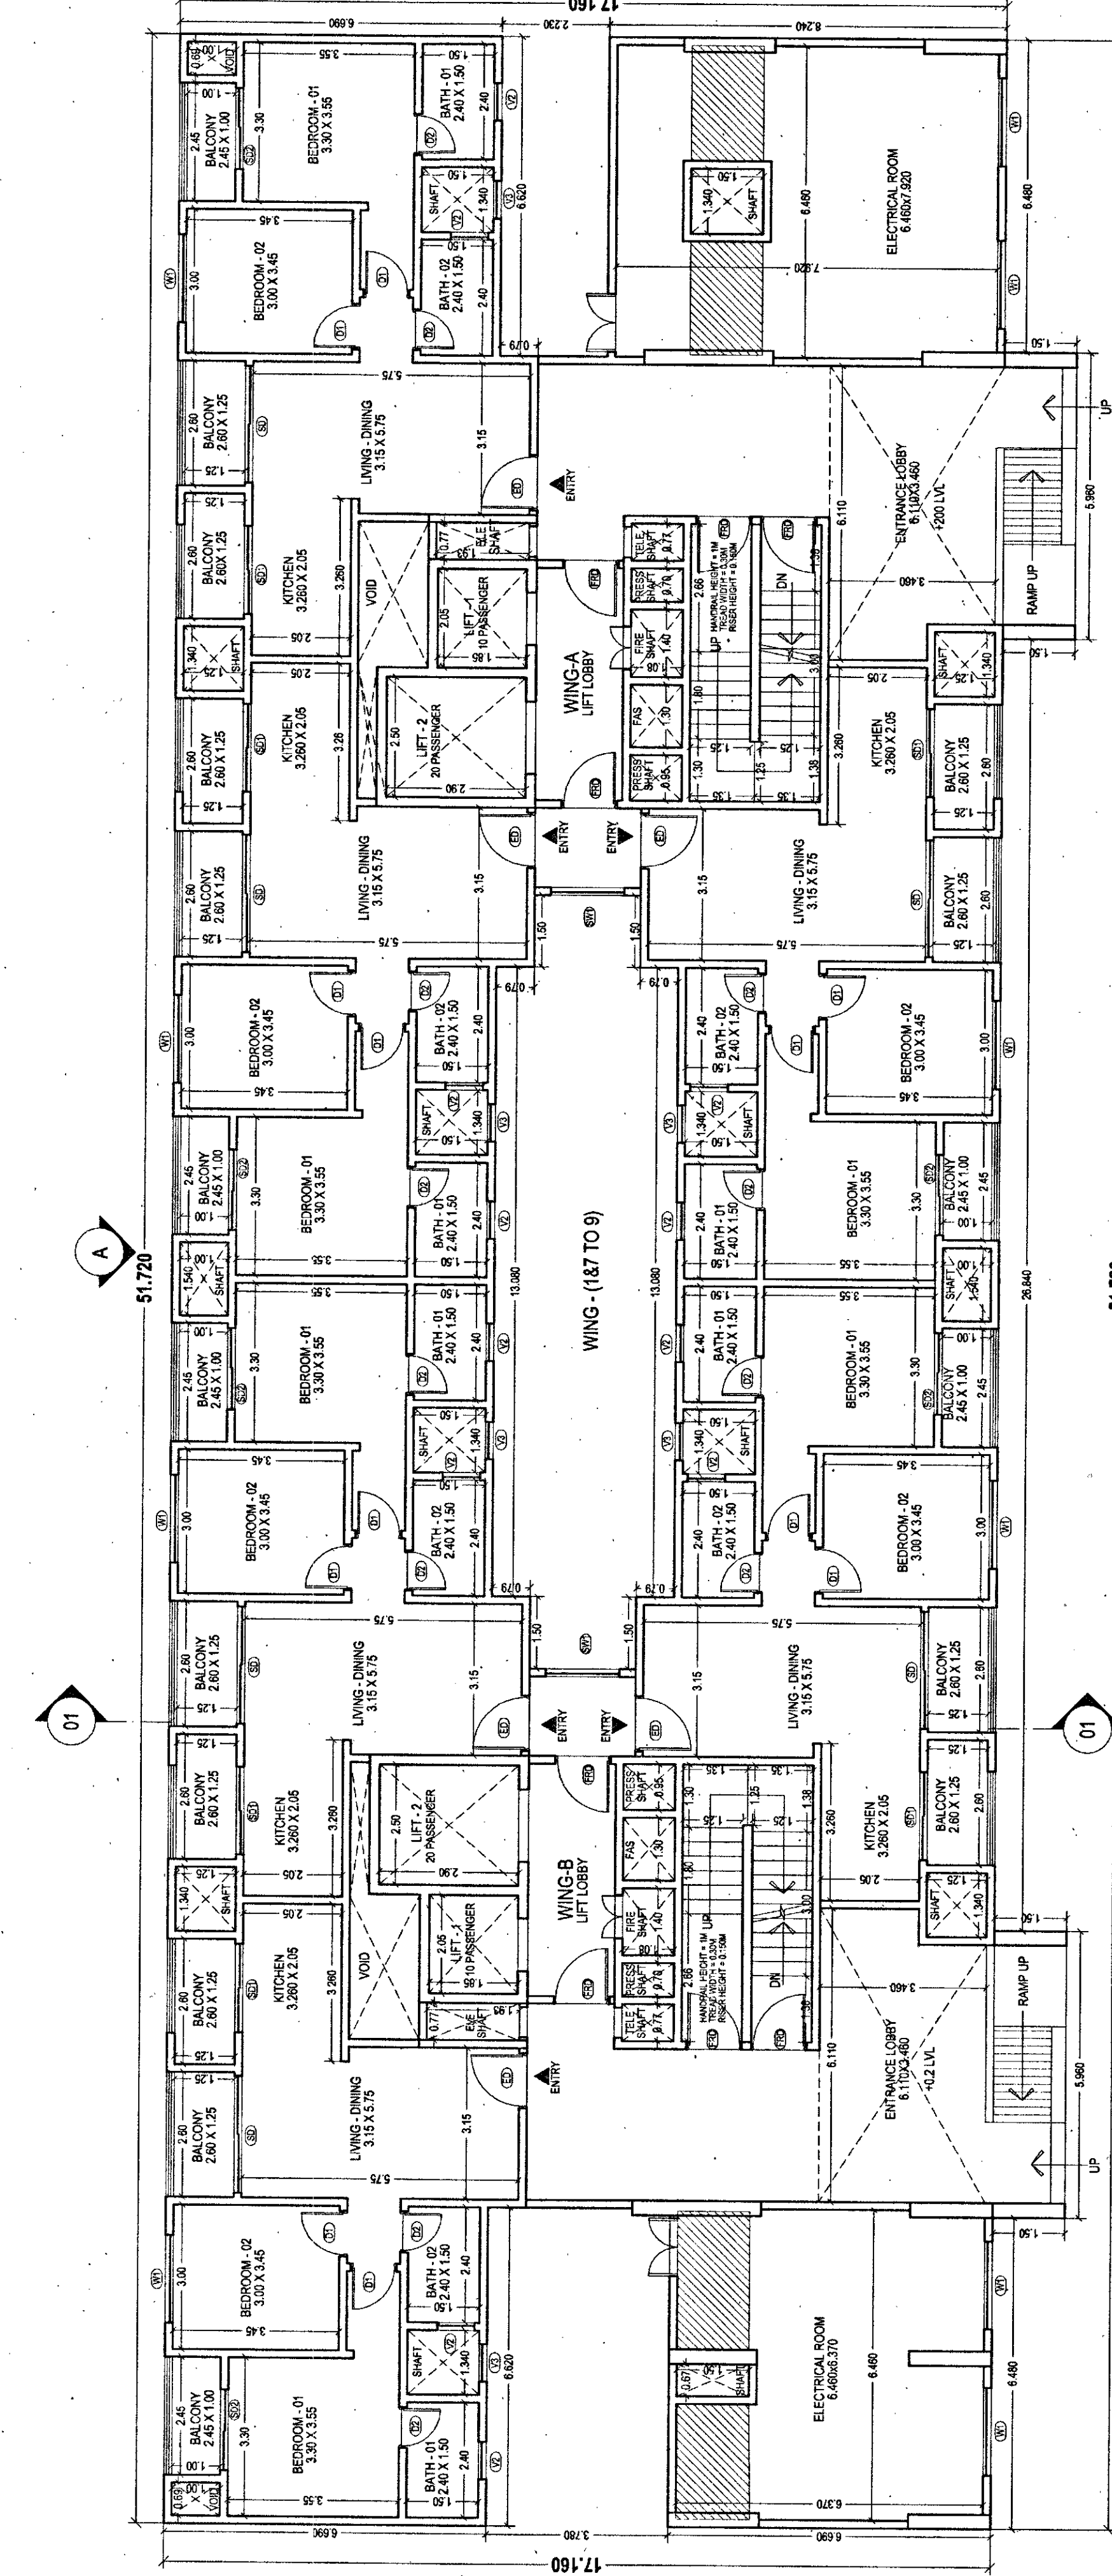

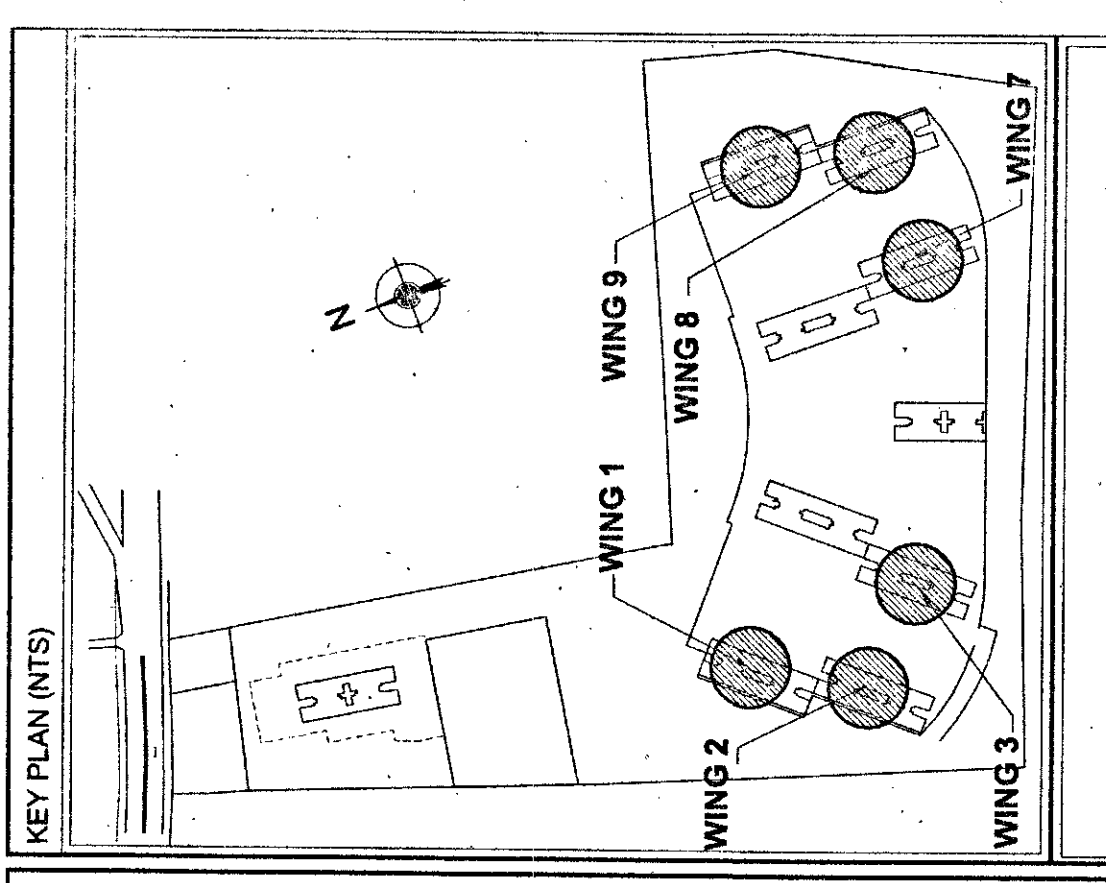

| WING-1 to 3 & 5                                                                                                  |       |     |        |       |
|---|-------|-----|--------|-------|
|   | FLOOR | EWS | OTHERS | TOTAL |
| 3ST FLOOR   | 1     | 0   | 8      | 8     |
| 2ND FLOOR   | 1     | 2   | 8      | 8     |
| 1ST FLOOR   | 14    | 0   | 112    | 112   |
| 4TH, 5TH, 6TH, 7TH, 8TH, 9TH, 10TH, 11TH, 12TH, 13TH, 14TH, 15TH, 16TH, 17TH, 18TH, 19TH, 20TH, 21ST, 22ND FLOOR | 7     | 0   | 56     | 56    |
| TOTAL NO. OF UNITS                                                                                               |       |     | 184    | 182   |

[illegible]

BBMP/Addl.Dlr/JD North/0009/2018-19

III. The Applicant has paid the fees vide Receipt No. RE-Ifms 331-TP/000300 dated: 24-09-2018 for the following:

|                    |             |                       |
|--------------------|-------------|-----------------------|
| to be paid to BBMP | 2,95,770-00 | TOTAL: 5,79,61,308-00 |
|--------------------|-------------|-----------------------|











