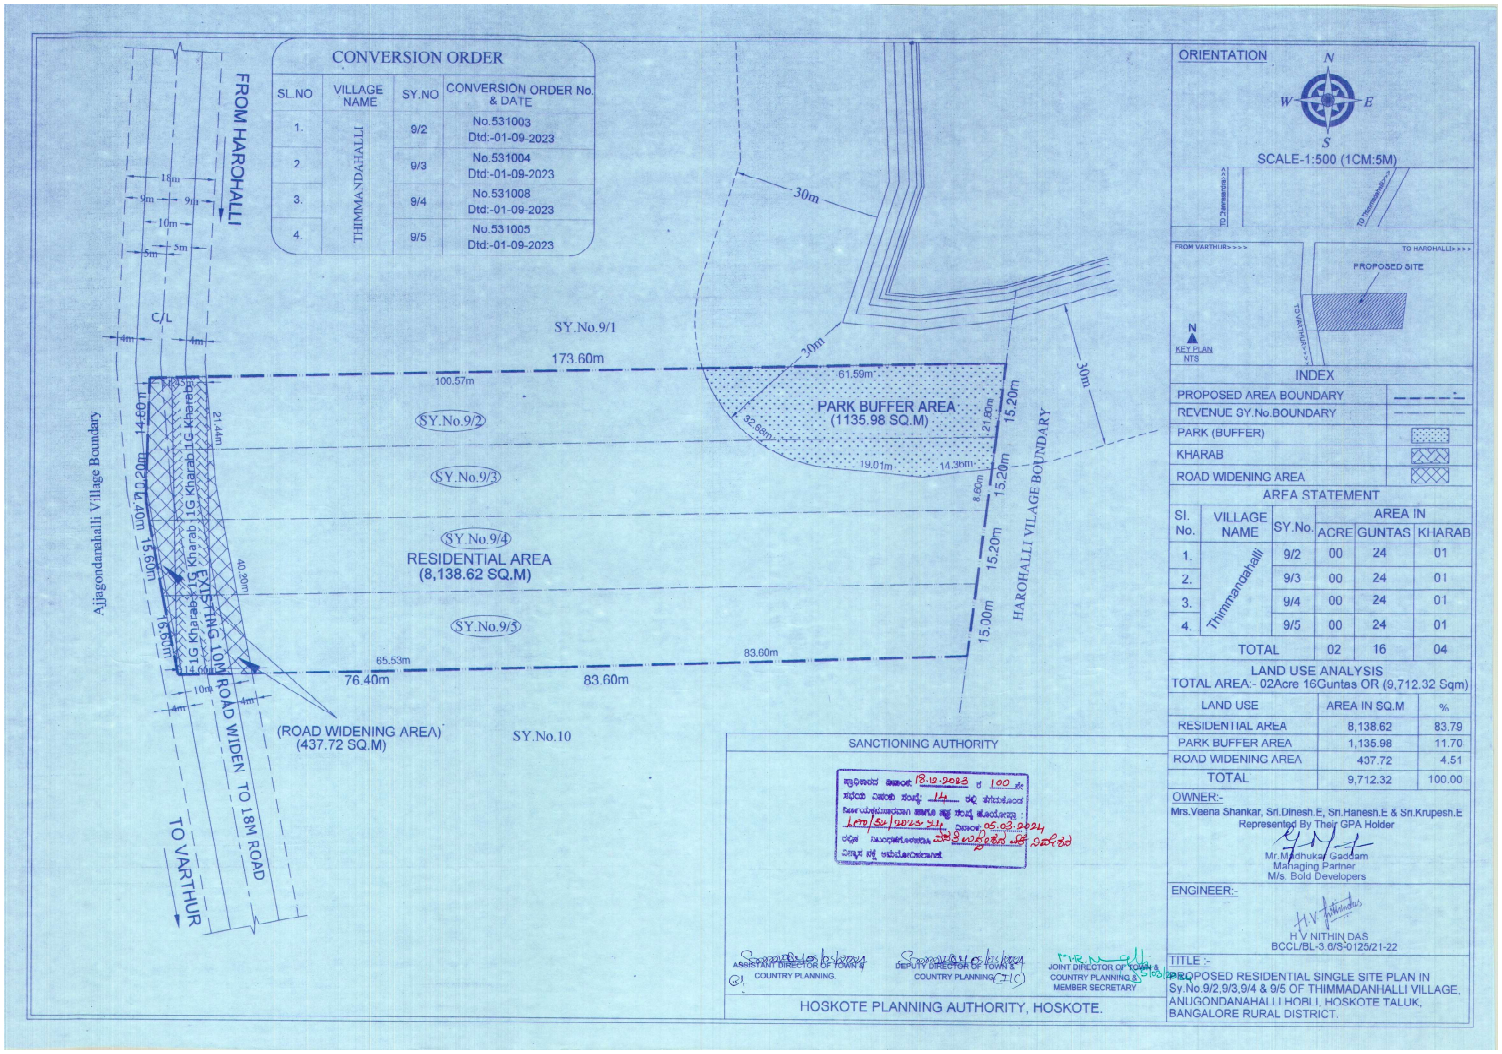
CONVERSION ORDER
SL.NO | VILLAGE NAME | SY.NO | CONVERSION ORDER No. & DATE
1. | THIMMANDAHALLI | 9/2 | No.531003 Dtd:-01-09-2023
2. | | 9/3 | No.531004 Dtd:-01-09-2023
3. | | 9/4 | No.531008 Dtd:-01-09-2023
4. | | 9/5 | No.531005 Dtd:-01-09-2023
FROM HAROHALLI
TO VARTHUR
TO HAROHALLI
Ajjagondanahalli Village Boundary
SY.No.9/1
173.60m
SY.No.9/2
SY.No.9/3
SY.No.9/4
RESIDENTIAL AREA
(8,138.62 SQ.M)
SY.No.9/5
PARK BUFFER AREA
(1135.98 SQ.M)
HAROHALLI VILLAGE BOUNDARY
EXISTING 10M ROAD WIDEN TO 18M ROAD
(ROAD WIDENING AREA)
(437.72 SQ.M)
SY.No.10
76.40m
83.60m
65.53m
ORIENTATION
SCALE-1:500 (1CM:5M)
PROPOSED SITE
KEY PLAN
NTS
INDEX
PROPOSED AREA BOUNDARY
REVENUE SY.No.BOUNDARY
PARK (BUFFER)
KHARAB
ROAD WIDENING AREA
AREA STATEMENT
Sl. No. | VILLAGE NAME | SY.No. | AREA IN ACRE | GUNTAS | KHARAB
1. | Thimmandahalli | 9/2 | 00 | 24 | 01
2. | | 9/3 | 00 | 24 | 01
3. | | 9/4 | 00 | 24 | 01
4. | | 9/5 | 00 | 24 | 01
TOTAL | | | 02 | 16 | 04
LAND USE ANALYSIS
TOTAL AREA:- 02Acre 16Guntas OR (9,712.32 Sqm)
LAND USE | AREA IN SQ.M | %
RESIDENTIAL AREA | 8,138.62 | 83.79
PARK BUFFER AREA | 1,135.98 | 11.70
ROAD WIDENING AREA | 437.72 | 4.51
TOTAL | 9,712.32 | 100.00
OWNER:-
Mrs.Veena Shankar, Sri.Dinesh.E, Sri.Hanesh.E & Sri.Krupesh.E
Represented By Their GPA Holder
Mr.Madhukar Gaddam
Managing Partner
M/s. Bold Developers
ENGINEER:-
H.V NITHIN DAS
BCCL/BL-3.6/S-0125/21-22
TITLE :-
PROPOSED RESIDENTIAL SINGLE SITE PLAN IN Sy.No.9/2,9/3,9/4 & 9/5 OF THIMMADANHALLI VILLAGE, ANUGONDANAHALLI HOBLI, HOSKOTE TALUK, BANGALORE RURAL DISTRICT.
SANCTIONING AUTHORITY
ASSISTANT DIRECTOR OF TOWN & COUNTRY PLANNING.
DEPUTY DIRECTOR OF TOWN & COUNTRY PLANNING (I/C)
JOINT DIRECTOR OF TOWN & COUNTRY PLANNING & MEMBER SECRETARY
HOSKOTE PLANNING AUTHORITY, HOSKOTE.